USEI November 12, 2004 PERMIT
EPA ID. No. IDD073114654
Mod Date: 11-02-2006
Revision No.: 2

FIGURE D-1
GENERAL SITE PLAN

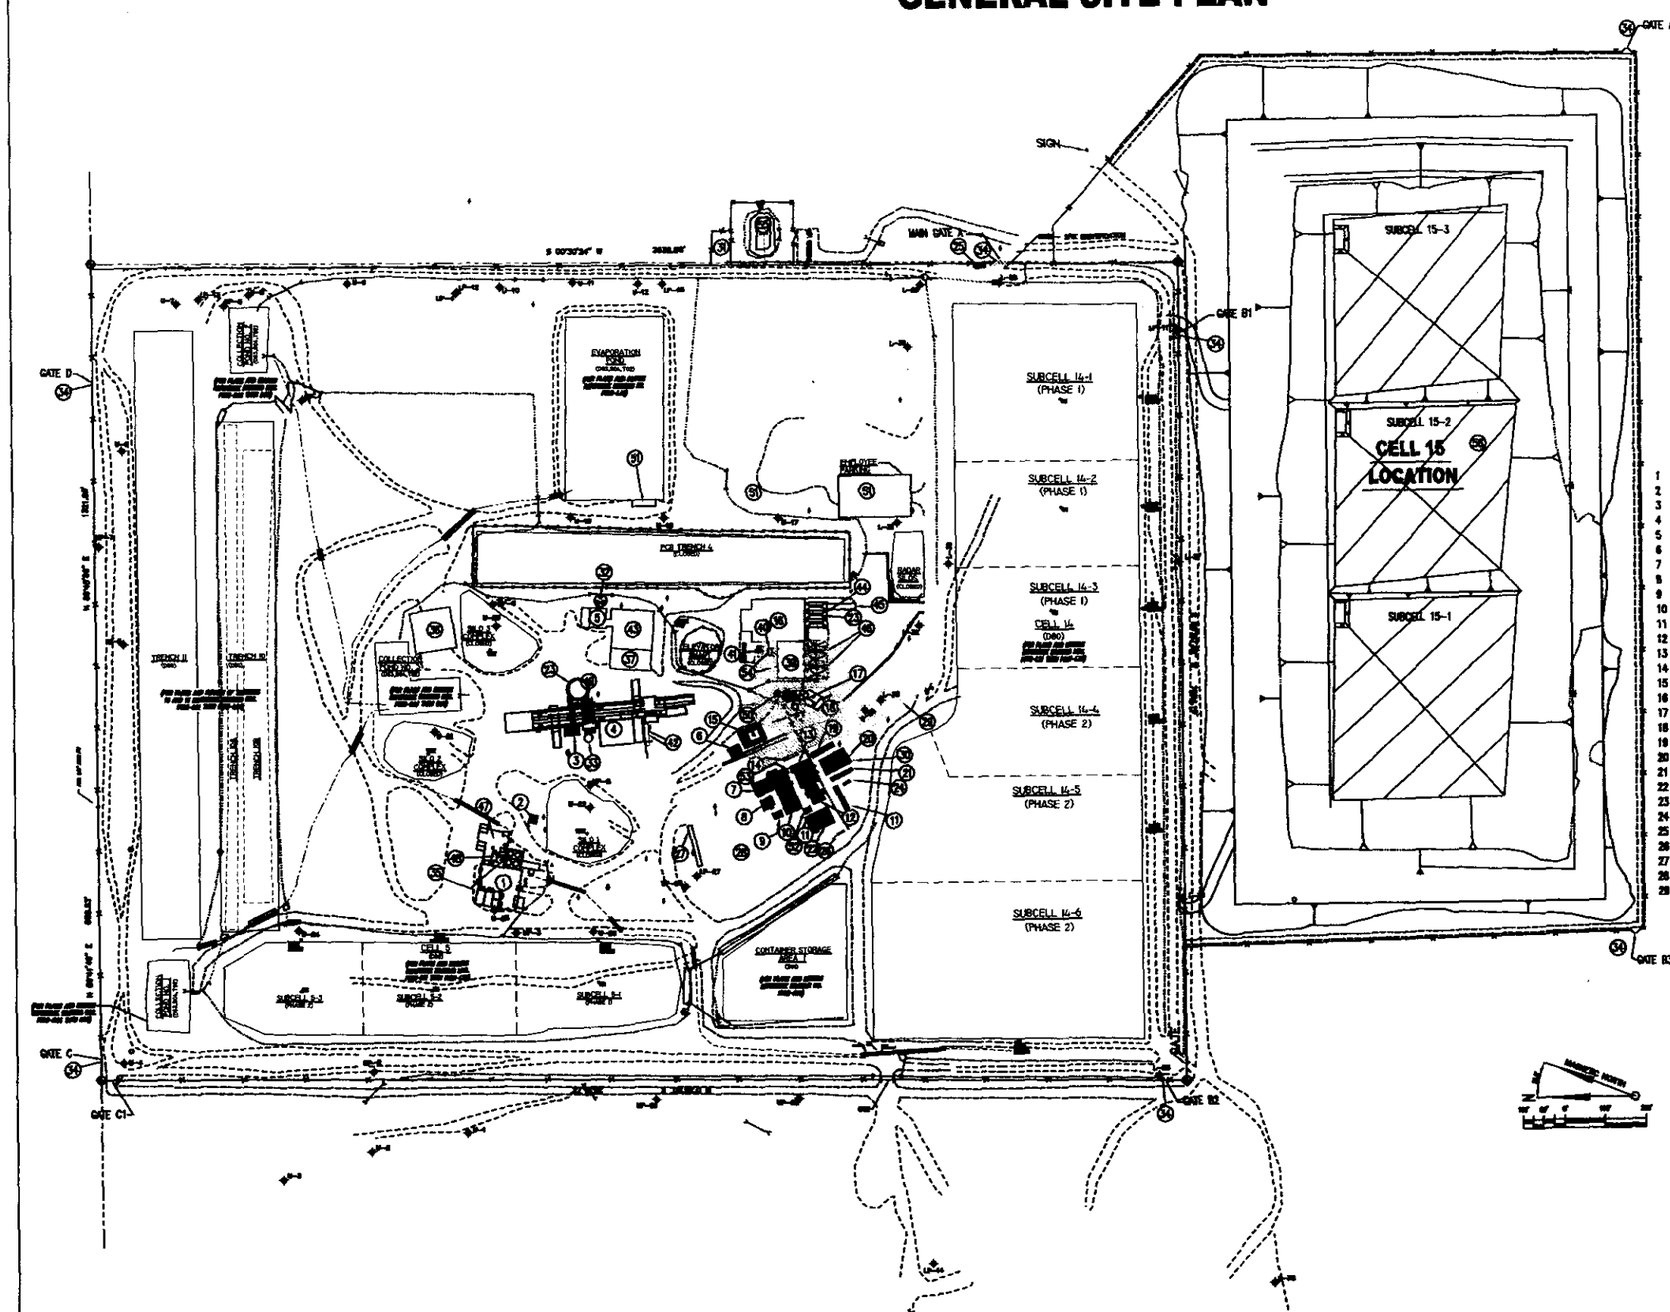

LEGEND

- 5/8" IRON PIN W/ ALUMINUM CAP
- POWER POLE
- U-14 WELL
- FENCE LINE
- PROPERTY BOUNDARY
- UNIMPROVED ROAD
- PAVED ROAD
- RCRA UNIT BOUNDARY
- CULVERT
- DRAINAGE
- CARRIER PIPE
- POND WATER TRANSFER PIPE
- (34) FACILITY KEY NUMBER
- LEACHATE PIPE W/SLEEVE

FACILITY KEY AND PROCESS CODES

1 CONTAINER STORAGE PAD 4 (S01,T04,T21,T38,T39)
2 COMPRESSOR/ACC BUILDING
3 STABILIZATION LAB FACILITY
4 STABILIZATION FACILITY (S01,T04,T21,T38,T39)
5 PCB PROCESSING BUILDING
6 VEHICLE WASH FACILITY
7 FIREHOUSE
8 SAFETY BUILDING
9 STORAGE BUILDING
10 MAINTENANCE SHOP/FIELD TECH BUILDING
11 DECONTAMINATION BUILDING
12 LAB OFFICES
13 REDEEMING OFFICE/LAB
14 TRUCKER'S LOUNGE
15 FUEL STORAGE TANKS/FUELING STATION
16 CONTAINMENT BUILDING (S06,T01,T04)
17 PUMP HOUSE/WATER STORAGE TANKS
18 COMPRESSED GAS STORAGE AREA
19 TRANSPORTATION BUILDING
20 ADMINISTRATION/LUNCH ROOM
21 REGULATORY OFFICE
22 RECORDS STORAGE BUILDING
23 REAGENT STORAGE
24 IDEQ TRAILER
25 SECURITY BUILDING
26 PROPANE TANK
27 SAMPLING PLATFORM
28 STAGING AREA
29 TRUCK SCALE
30 FLAG POLE
31 WEATHER STATION
32 DIESEL & PCB STORAGE TANK CONTAINMENT
33 UNDERGROUND CLEAN WATER TANK
34 EVACUATION GATES
35 RCRA STORAGE TANKS-4 UNITS (S02,T01)
36 CONTAINER STORAGE PAD 5 (S01,T04,T21,T38,T39)
37 PAD 6-RCRA/PCB STORAGE BUILDING APRON
38 "UNASSIGNED"
39 STABILIZATION BUILDING (S06,T04)
40 BAG HOUSE
41 HEPA FILTER HOUSE AND FAN
42 LAND TRUCK SCALE
43 RCRA/PCB STORAGE BUILDING (S01,T04,T21,T38,T39)
44 CONTAINMENT BUILDING TRUCK UNLOADING APRONS 1,2 AND 3 (S01,T04,T21,T38,T39)
45 CONTAINMENT BUILDING TRUCK UNLOADING RAMP
46 STABILIZATION BUILDING TRUCK UNLOADING APRONS 1 AND 2 (S01,T04,T21,T38,T39)
47 PROCESS PLANT PAD
48 LEACHATE TREATMENT SYSTEM
49 STABILIZATION FACILITY ADDITIVE SILOS
50 STABILIZATION BUILDING ADDITIVE SILOS
51 EVAPORATION POND LOADING/UNLOADING AREA
52 OFFICE TRAILER SANITARY TANK
53 LAB WASTE HOLDING TANK
54 CONTROL HOUSE
55 ET CAP TEST PAD
56 CELL 15

FIGURE D-1
GENERAL SITE PLAN

USEcology Idaho
an American Ecology company