632359

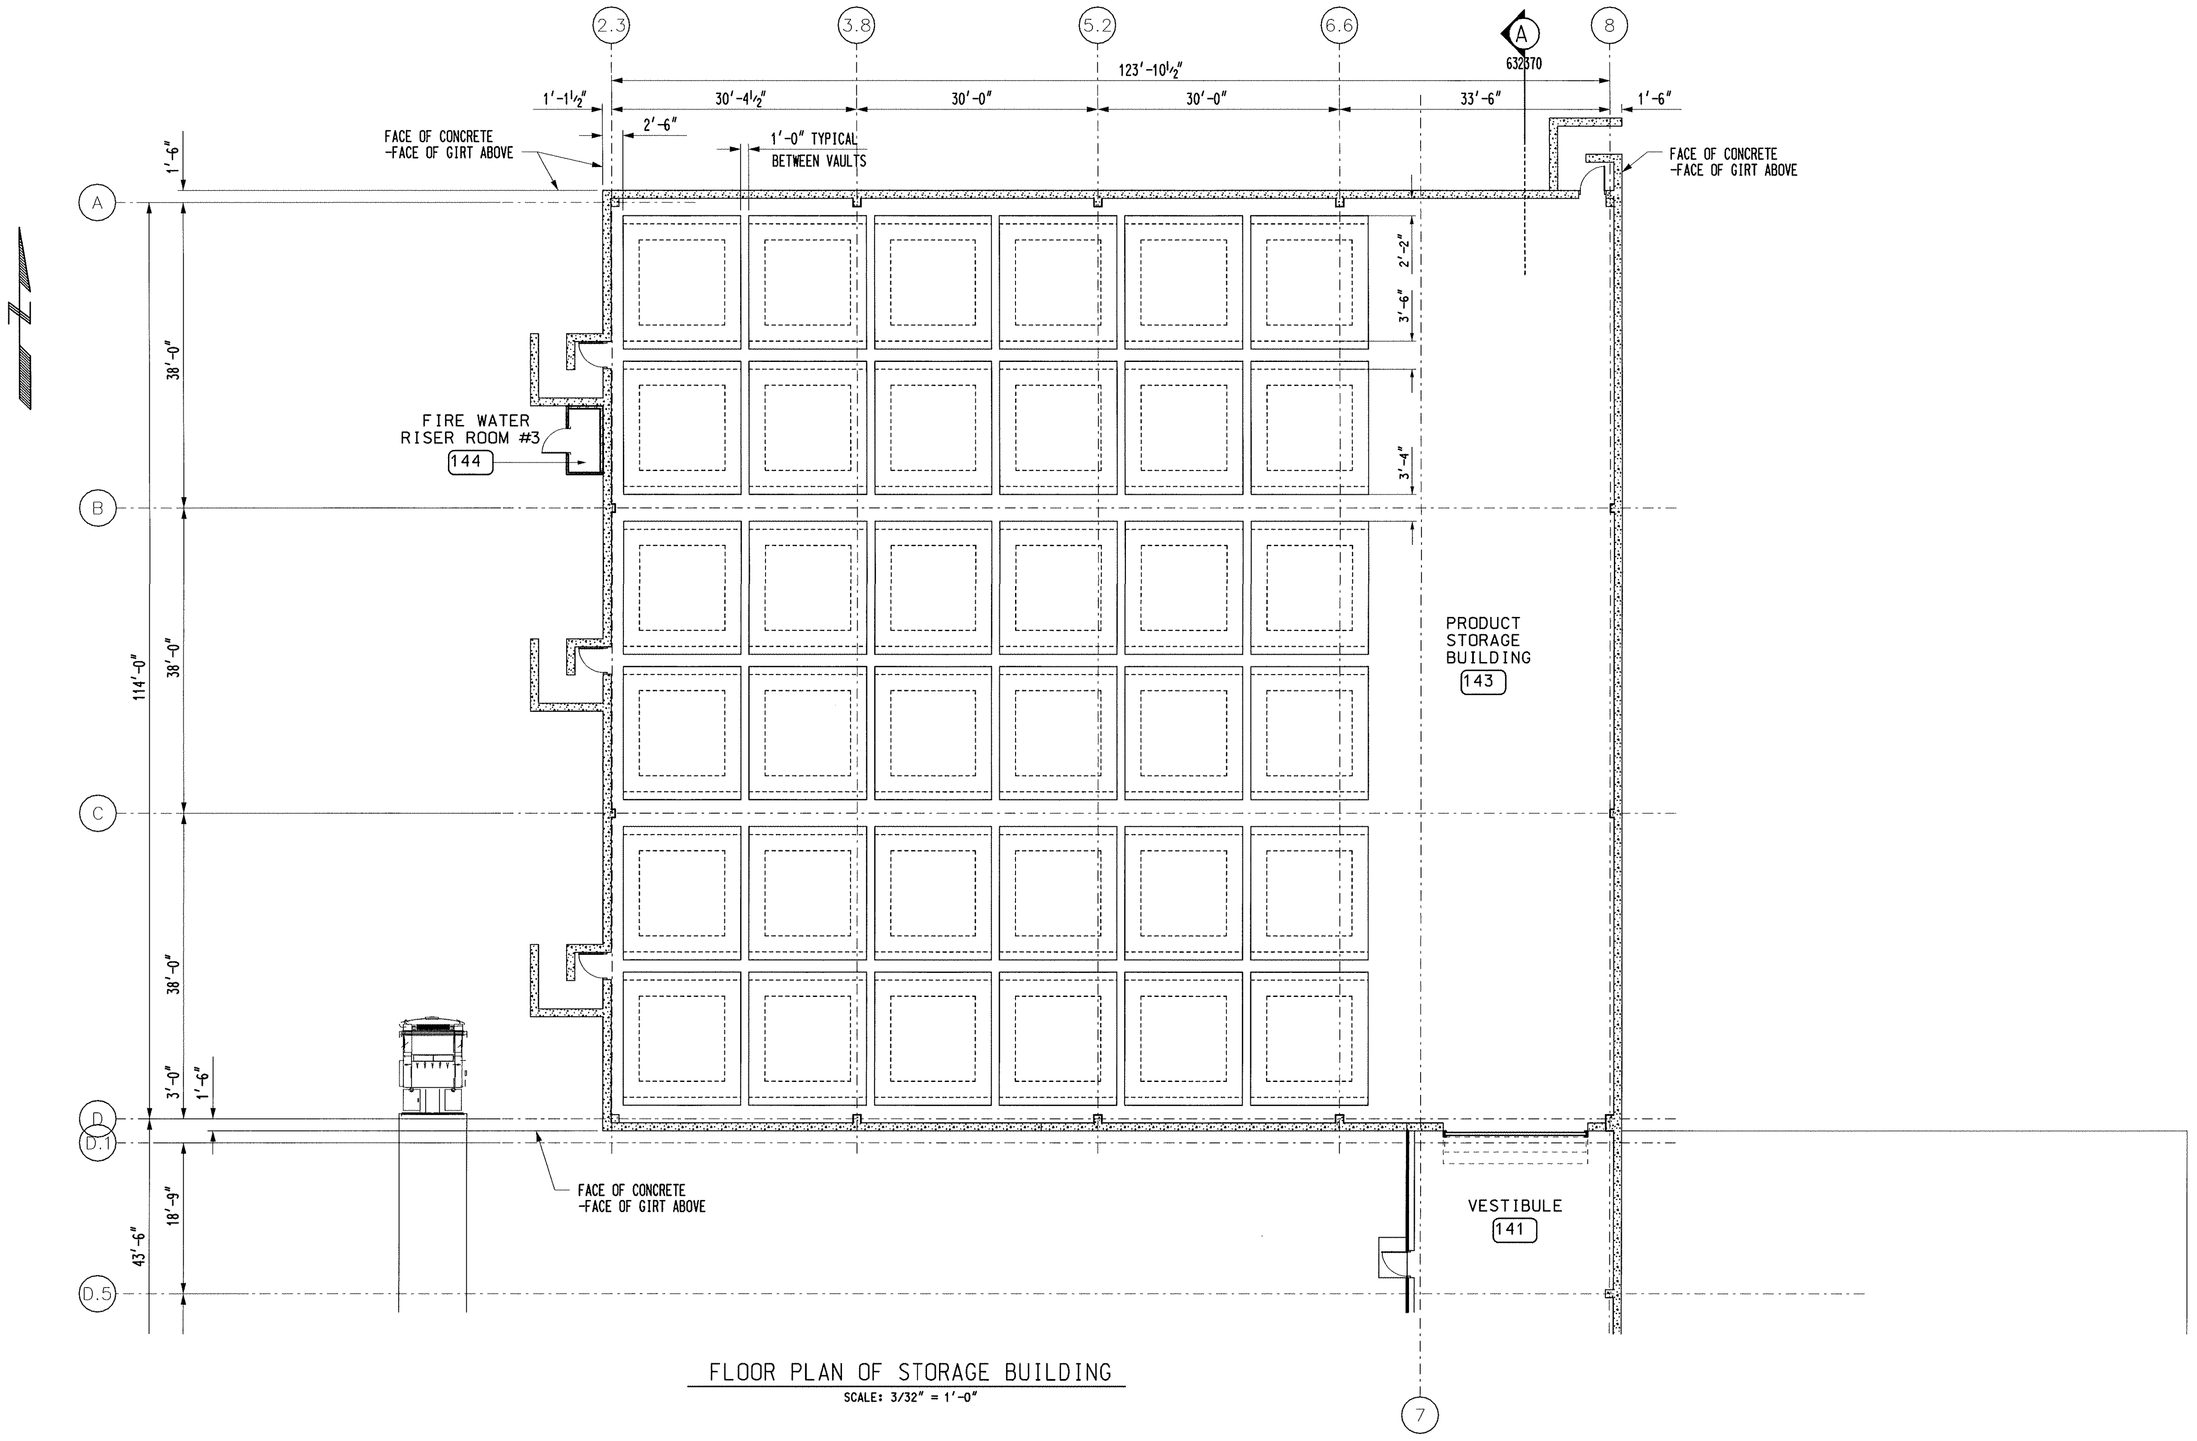

FLOOR PLAN OF STORAGE BUILDING

SCALE: 3/32" = 1'-0"

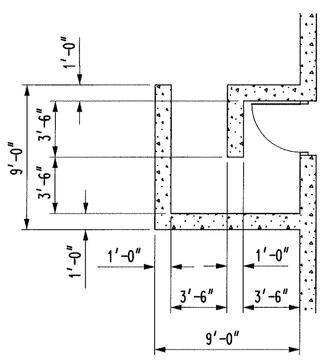

ENLARGED PLAN AT LABYRINTH

SCALE: 3/16" = 1'-0"

0 5' 10' 15' 20'

2'

SCALE: 3/16"=1'-0"

0 10' 20' 30' 40'

5'

SCALE: 3/32"=1'-0"

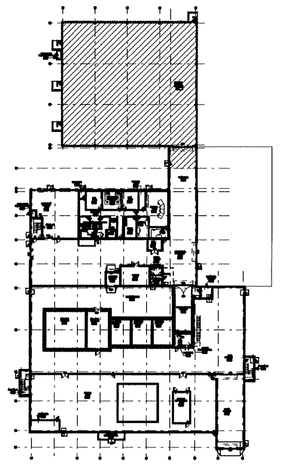

KEY PLAN

REVISION APPROVAL RECORD				REV 0		DRAWING STATUS				
DISCIPLINE	BY	DATE	DISCIPLINE	BY	DATE	ISSUED	REV	DATE	LDE	PEM
ARCH.	AMC	9-27-06	MECHANICAL	[illegible]	9/28/06	PRELIMINARY	D	09-27-06	AMC	NDA
CIVIL	—	—	NUCLEAR							
ELECTRICAL	[illegible]	9/27/06	PIPING	[illegible]	9/28/06					
ENVIRON.	—	—	PROCESS	—	—	APPROVED FOR CONSTRUCTION	0	09-28-06	AMC	[illegible]
GEN. ARRANG.	[illegible]	9/28/06	QA / QC	[illegible]	9-28-06					
HVAC	[illegible]	9/28/06	STRUCTURAL	[illegible]	9/28/06					
I & C	—	—	REMOTE HDL.	—	—	NOT APPROVED FOR CONSTRUCTION UNLESS SIGNED & DATED. DESTROY ALL PRINTS BEARING EARLIER DATE &/OR REV.NO.				
			SYS. ENG.	—	—					

LICENSED ARCHITECT AR-2432 — 9-28-06 — DAVID E. VAN WINKLE — STATE OF IDAHO

SIZE	FOR DRAWING INDEX SEE DRAWING NO.
E	200-1696-00-923-632160

REV	DATE	DESCRIPTION	By/CHK
0	09-28-06	ISSUED FOR PERMITTING	AMC/SVW

NOTES

REFERENCE DRAWINGS

DRAWING NO.	DRAWING TITLE

IDAHO CLEANUP PROJECT
INTEGRATED WASTE TREATMENT UNIT

ARCH GENERAL ARRANGEMENTS
PRODUCT STORAGE BUILDING
FLOOR PLAN

Washington Group International
7800 E. Union Ave. – Denver, CO 80237 – (303) 843-2000

SCALE: AS NOTED	PLAN DATE	PROJECT NO. 28339	
DRAWN: AMC	DATE 02-23-06	WBS: P.1.04.03.06	
DESIGNED: AMC	DATE 02-23-06	SYSTEM:	QUALITY LEVEL: 4
CHECKED: SVW	DATE 03-15-06	DRAWING NUMBER 632359	REV 0
VERIFIED:	DATE		
APPROVED:	DATE		
CAD FILE NAME: 632359-A9.DGN		INDEX CODE NUMBER: AREA 200, TYPE 1696, SQ 00, SHTLT 923	SHEET A-9

@WG10DESIGN_FILE_PATH_AND_NAME_EXTENSION@
27-SEP-2006 14:13

INCHES 1 2 CENTIMETERS 1 2 3 4 5 6

7 6 5 4 3 2 1

G F E D C B A