632503

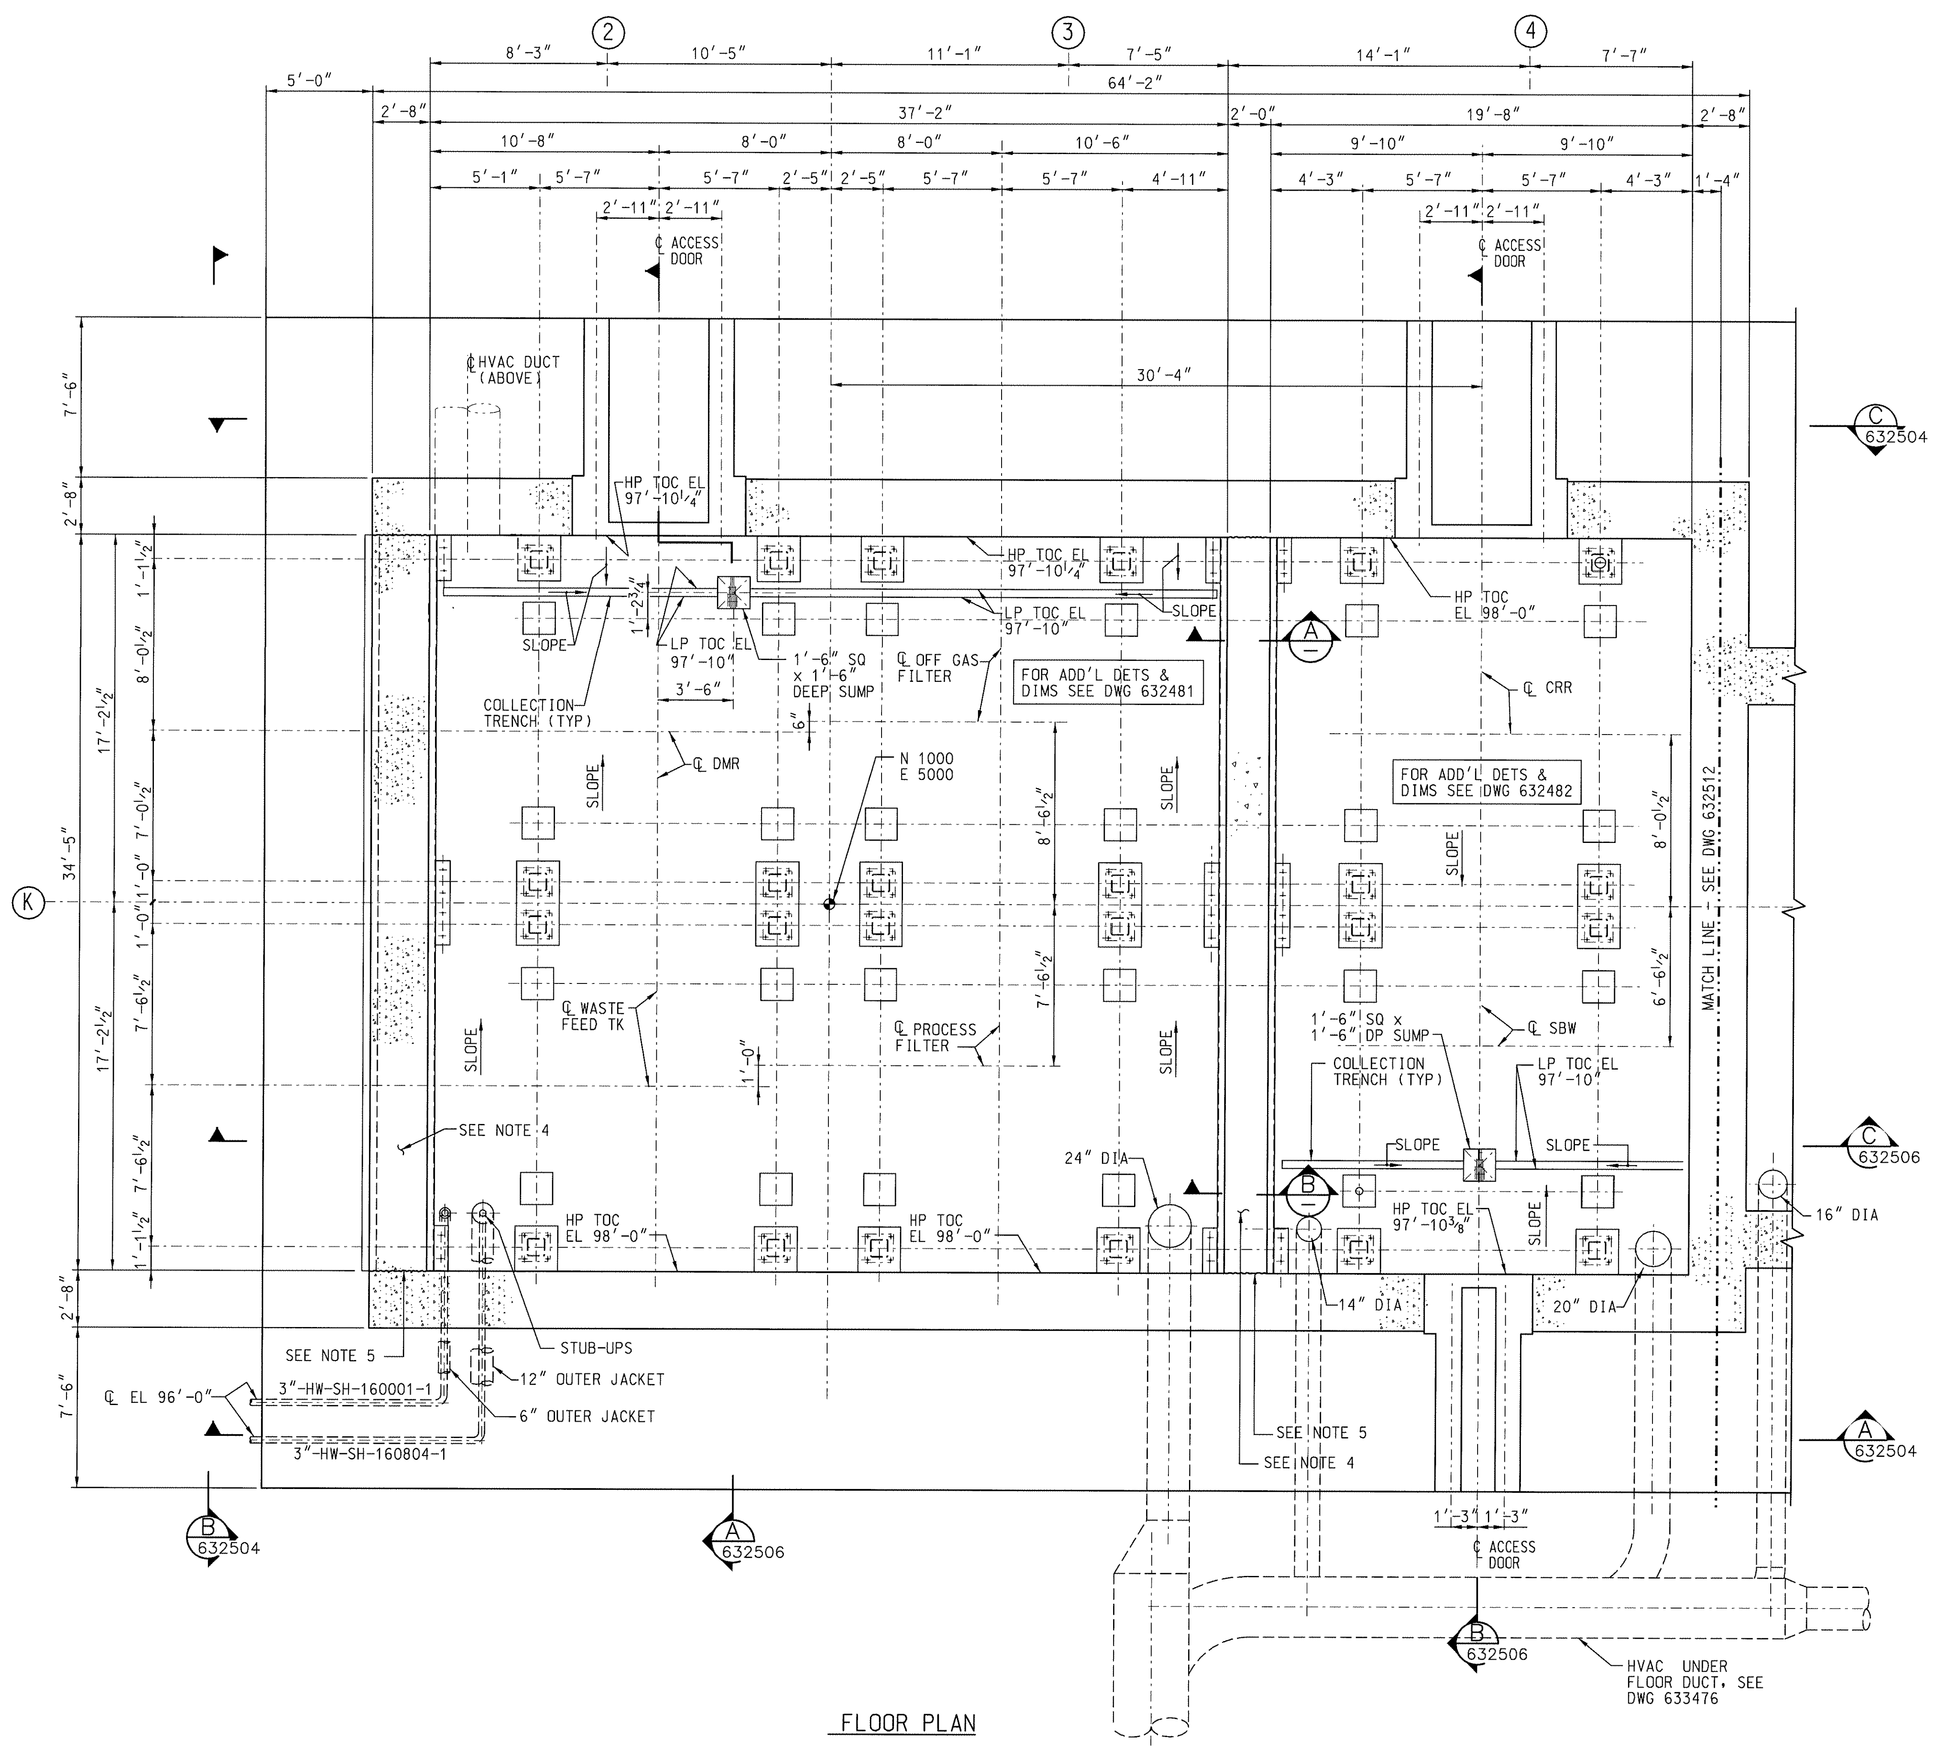

FLOOR PLAN

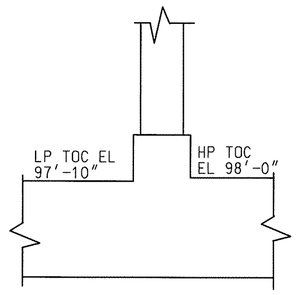

SECTION A-A

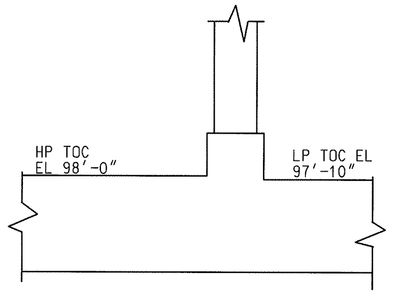

SECTION B-B

REV	DATE	DESCRIPTION	BY/CHK
0	9/29/06 ~~08/26/06~~	ISSUE FOR LLP-2	DEL/MR
			/
			/
			/

NOTES

1. SAFETY SIGNIFICANT - PROCESS CELL, SHIELDING WALLS, FLOOR AND ROOF.
2. FOR CONCRETE GENERAL NOTES AND STANDARD DETAILS SEE DWGS 632451 AND 632452.
3. WORK THIS DWG WITH DWGS 632504, 632505, 632506 & 632481.
4. CONCRETE CLOSURE WALL TO BE CONSTRUCTED AFTER INSTALLATION OF PROCESS MODULES.
5. ROUGHEN SURFACE FULL HEIGHT OF WALL (BS).

REFERENCE DRAWINGS

DRAWING NO.	DRAWING TITLE

IDAHO CLEANUP PROJECT
INTEGRATED WASTE TREATMENT UNIT

CONCRETE PROCESS CELLS
PLAN, SECTIONS AND DETAILS

Washington Group International
7800 E. Union Ave. - Denver, CO 80237 - (303) 843-2000

REVISION APPROVAL RECORD				REV 0	
DISCIPLINE	BY	DATE	DISCIPLINE	BY	DATE
ARCH.	-	-	MECHANICAL	[illegible]	9/29/06
CIVIL	-	-	NUCLEAR		-
ELECTRICAL	Dao	9/29/06	PIPING	[illegible]	9/29/06
ENVIRON.	-	-	PROCESS	-	-
GEN. ARRANG.	-	-	QA / QC	[illegible]	9-29-06
HVAC	mcR	9/29/06	STRUCTURAL	TR	9/29/06
I & C	-	-	REMOTE HDL.	-	-
			SYS. ENG.	-	-

DRAWING STATUS				
ISSUED	REV	DATE	LDE	PEM
PRELIMINARY	C	09/08/06	TR	NA
APPROVED FOR CONSTRUCTION	0	9/29/06 ~~08/26/06~~	TR	[illegible]

NOT APPROVED FOR CONSTRUCTION UNLESS SIGNED & DATED. DESTROY ALL PRINTS BEARING EARLIER DATE &/OR REV.NO.

PROFESSIONAL ENGINEER REGISTERED 12007 STATE OF IDAHO TOM N. ERCH 9/29/06

SIZE	FOR DRAWING INDEX SEE DRAWING NO.
E	200-1696-01-923-632450

SCALE: 1/4"=1'-0"	PLOT DATE	PROJECT NO. 28339	
DRAWN: DEL	DATE 9/28/06	MSS:	
DESIGNED: FC	DATE 9/28/06	SYSTEM:	QUALITY LEVEL: 2
CHECKED: JRG	DATE 9/28/06	DRAWING NUMBER 632503	REV 0
VERIFIED: TSJ	DATE 9/29/06		
APPROVED:	DATE	INDEX CODE NUMBER: AREA 200, TYPE 1696, CL, ORIG 923	SHEET S-53
CAD FILE NAME:			

#NOI#DESIGN_FILE_PATH_AND_NAME_EXTENSION#
29-SEP-2006 10:12