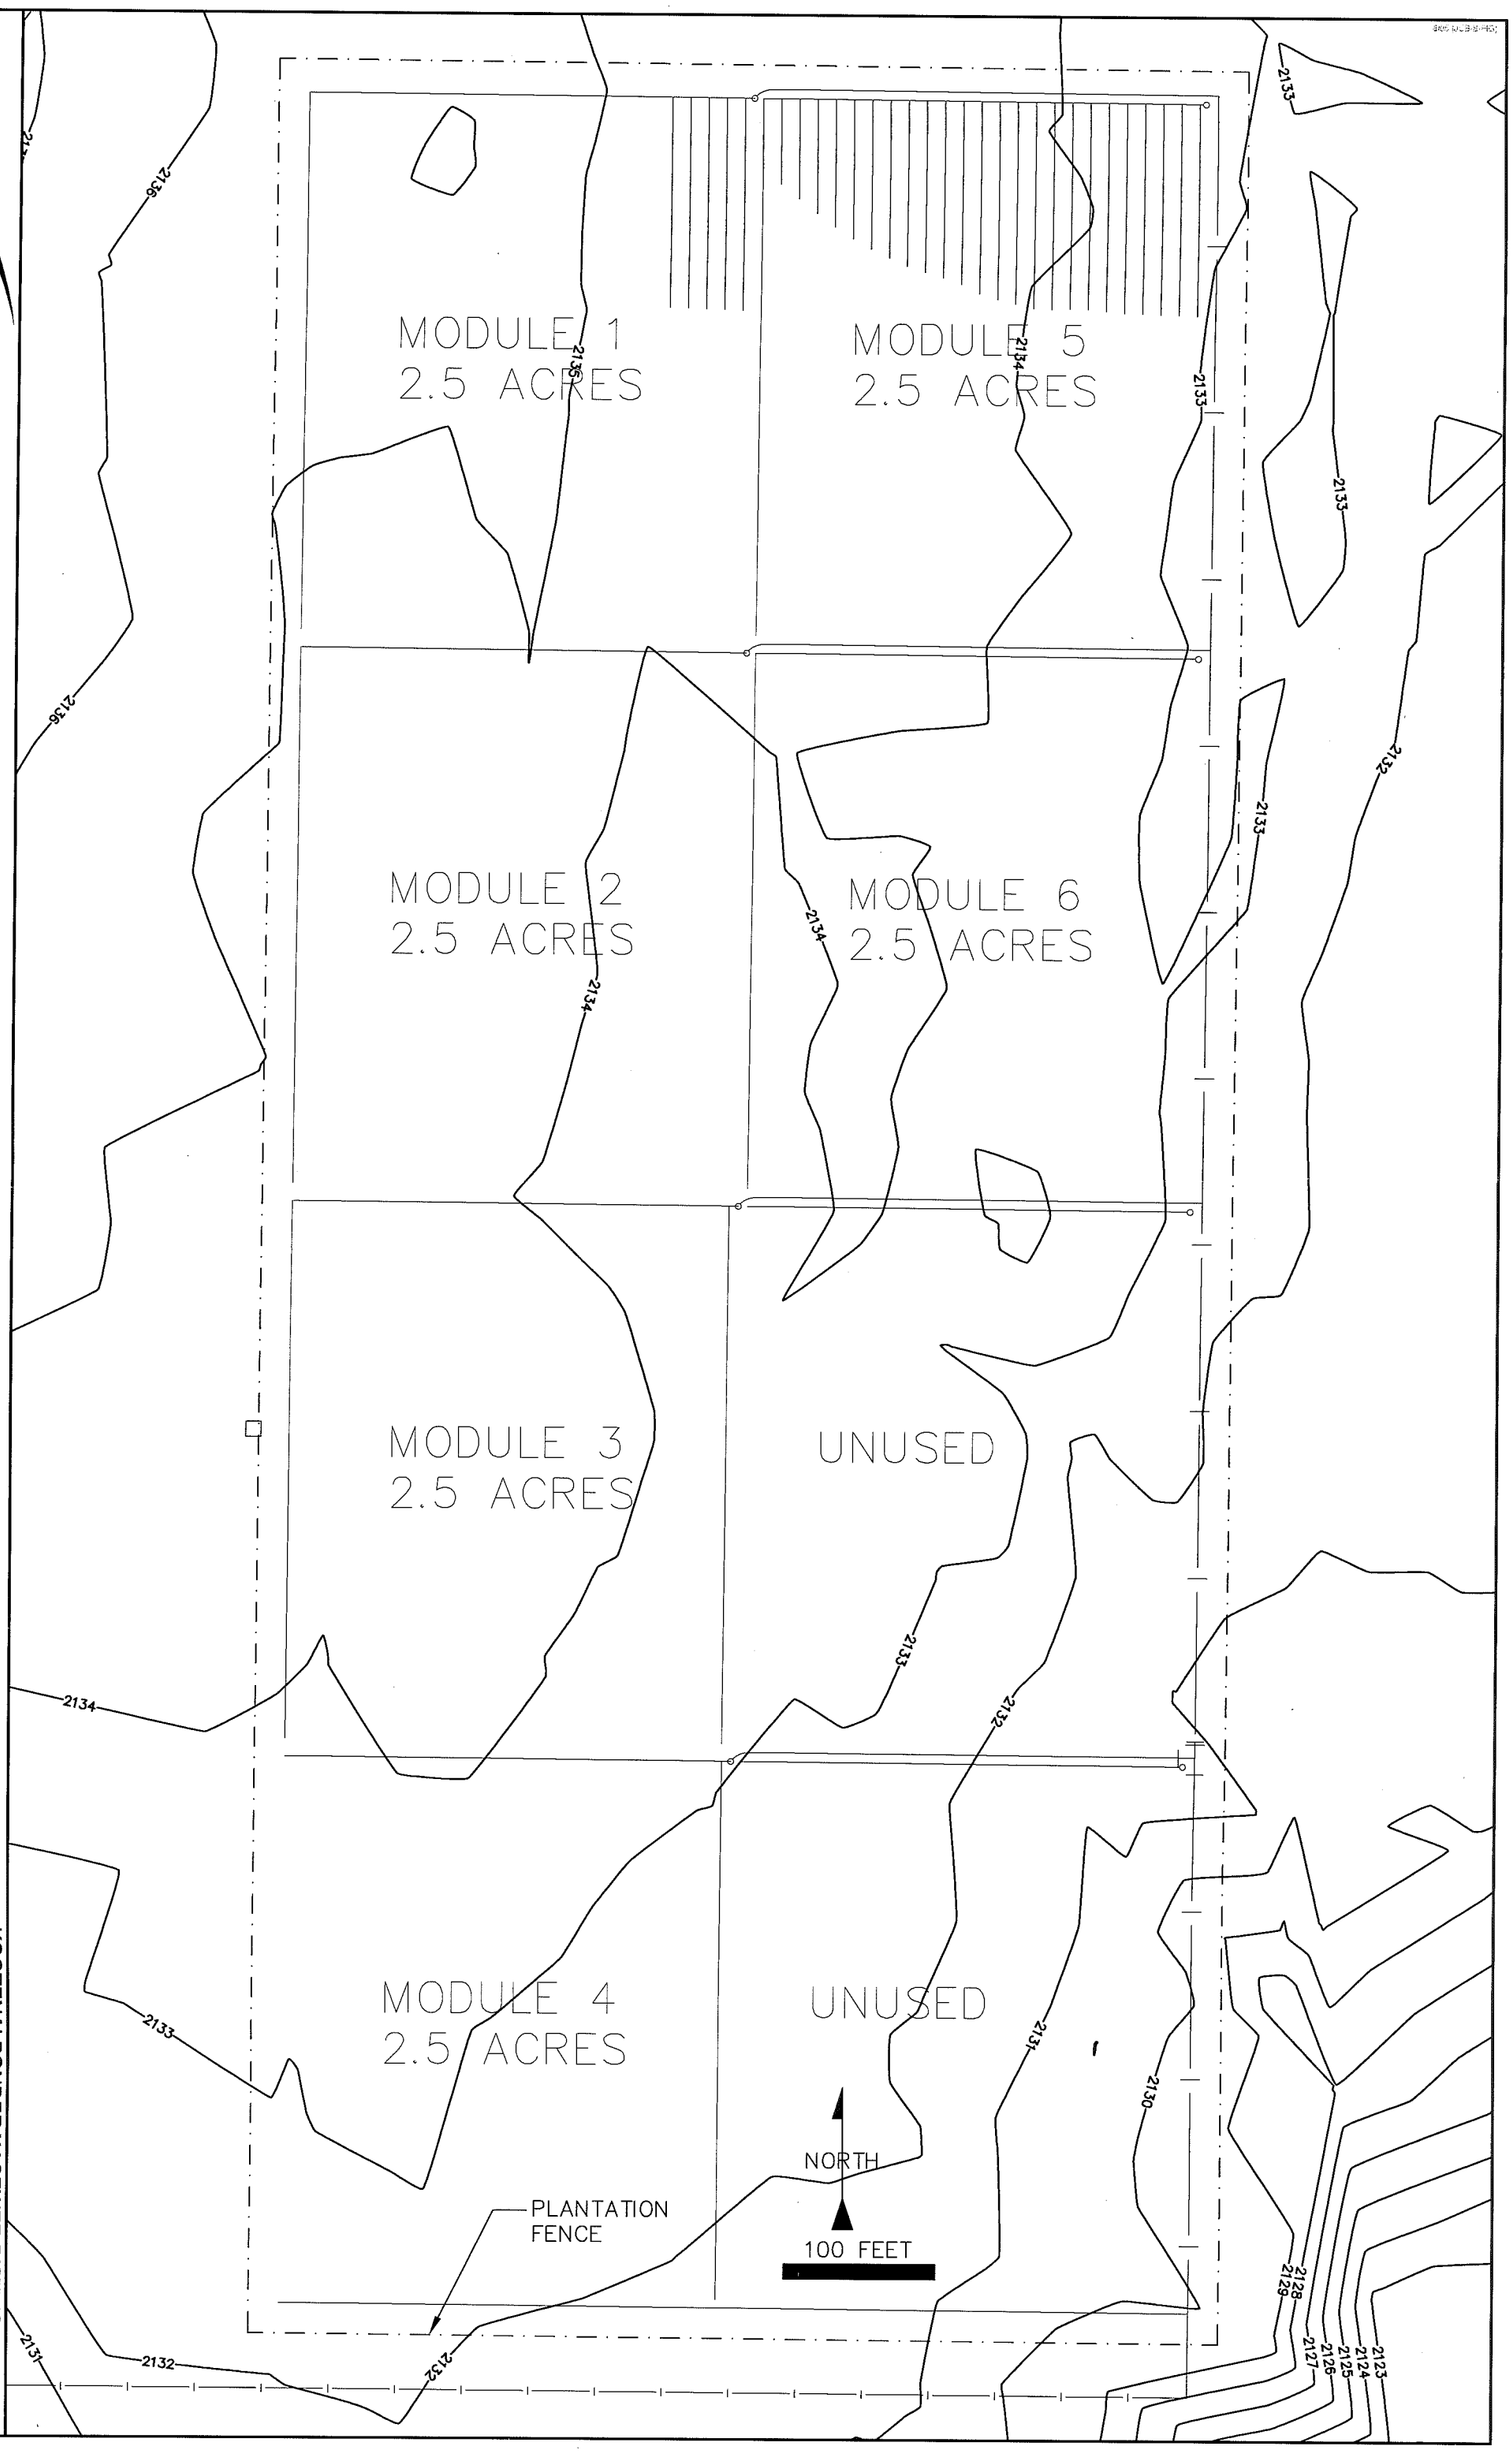

CAD FILE: NEW TOPO

J-U-B
Engineers • Surveyors • Planners

KOOTENAI PONDERAY SEWER DISTRICT
LAND APPLICATION SITE TOPO MAP
SITE PLAN