Attachment 15
Outdoor Stabilization Facility - Design and Operation

Figure D-2 - Stabilization Facility Process Flow Diagram

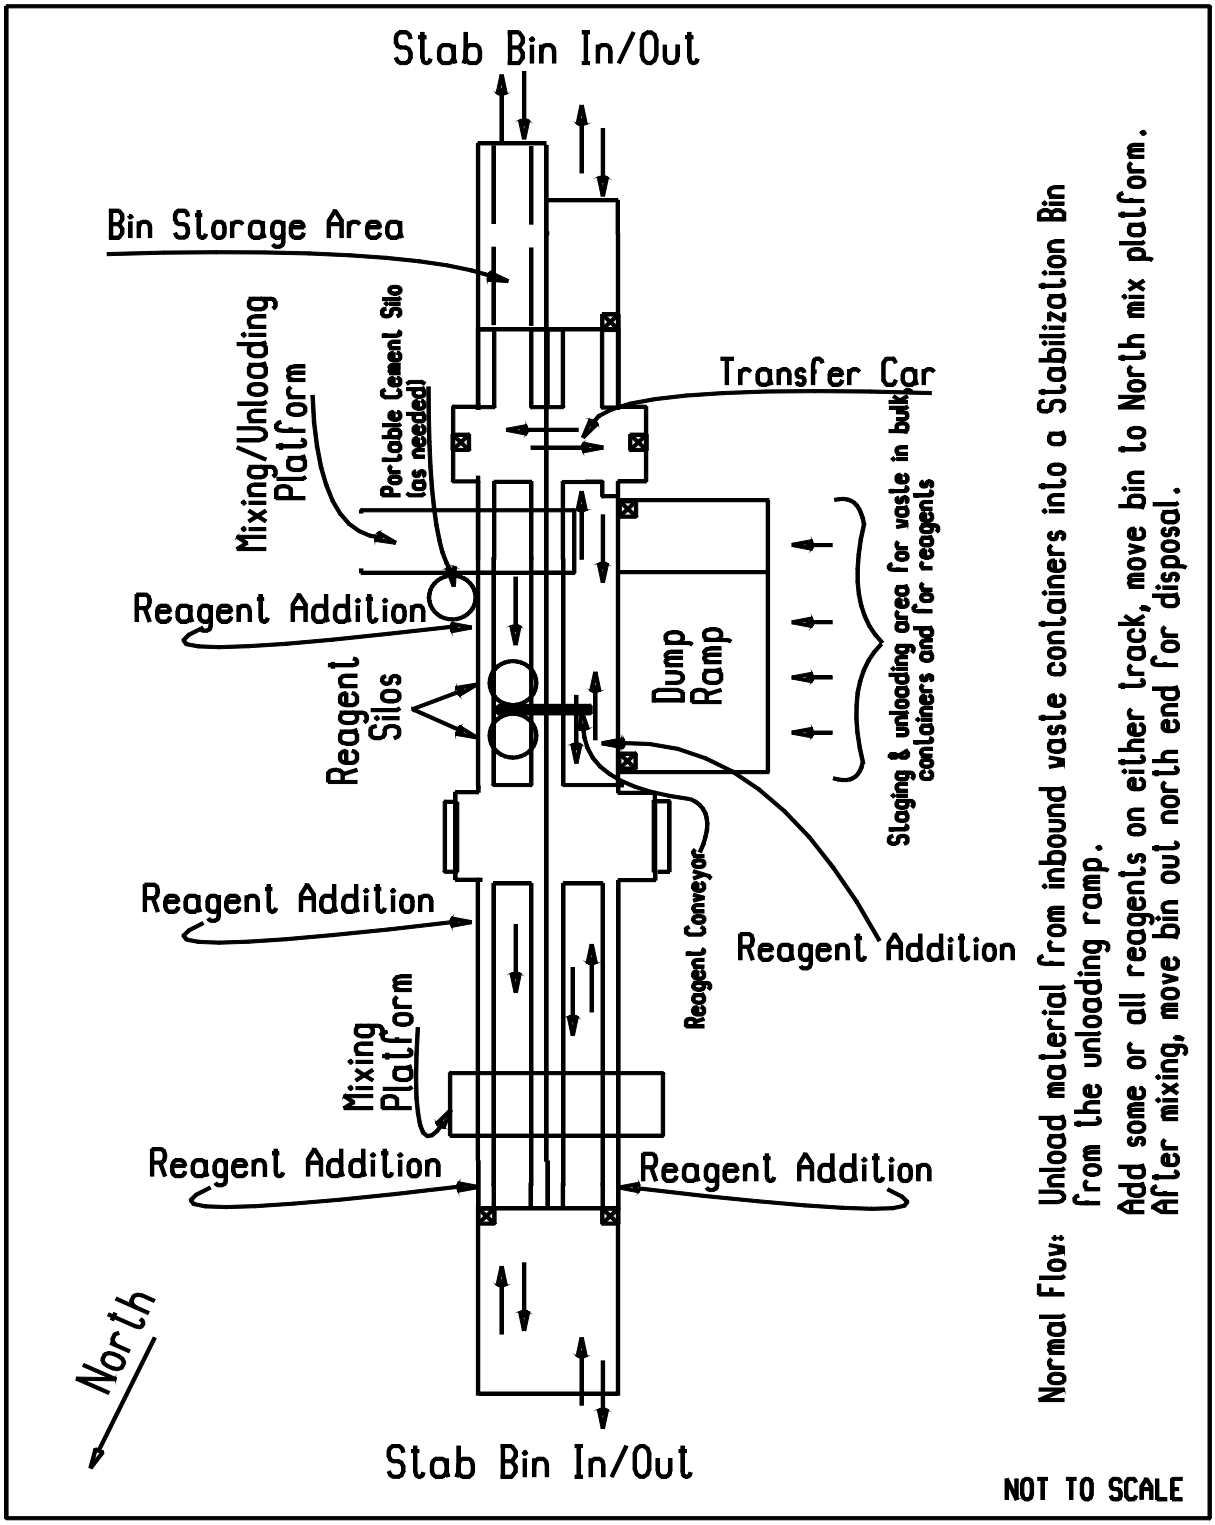

Figure D-2a

Area	Description of Storage Uses (Stabilization Facility)
1. South Truck Dumping Platform	This area may be used for storage of DOT-approved containerized waste ranging from small containers to a single 52-yd³ mix bin.
2. North Truck Dumpling Platform	This area may be used for storage of DOT-approved containerized waste ranging from small containers to four 52-yd³ mix bins.
3. Southwest Unloading Ramp	This area may be used to store up to a single 52-yd³ mix bin. No small containers are allowed (drums, bags, etc.).
4. Southeast Unloading/Storage Ramp	This area may be used to store up to three 52-yd³ mix bins. No small containers allowed (drums, bags, etc.).
5. Southeast Track Area	This area may be used to store up to three 52-yd³ mix bins. No small containers are allowed (drums, bags, etc.).
6. Southwest Track Area	This area may be used to store up to three 52-yd³ mix bins. No small containers allowed (drums, bags, etc.).
7. Northeast track Area	This area may be used to store up to seven 52-yd³ mix bins. No small containers allowed (drums, bags, etc.).
8. Northwest Track Area	This area may be used to store up to seven 52-yd³ mix bins. No small containers allowed (drums, bags, etc.).
9. North Unloading Ramp	This area may be used to store up to two 52-yd³ mix bins. No small containers allowed (drums, bags, etc.).

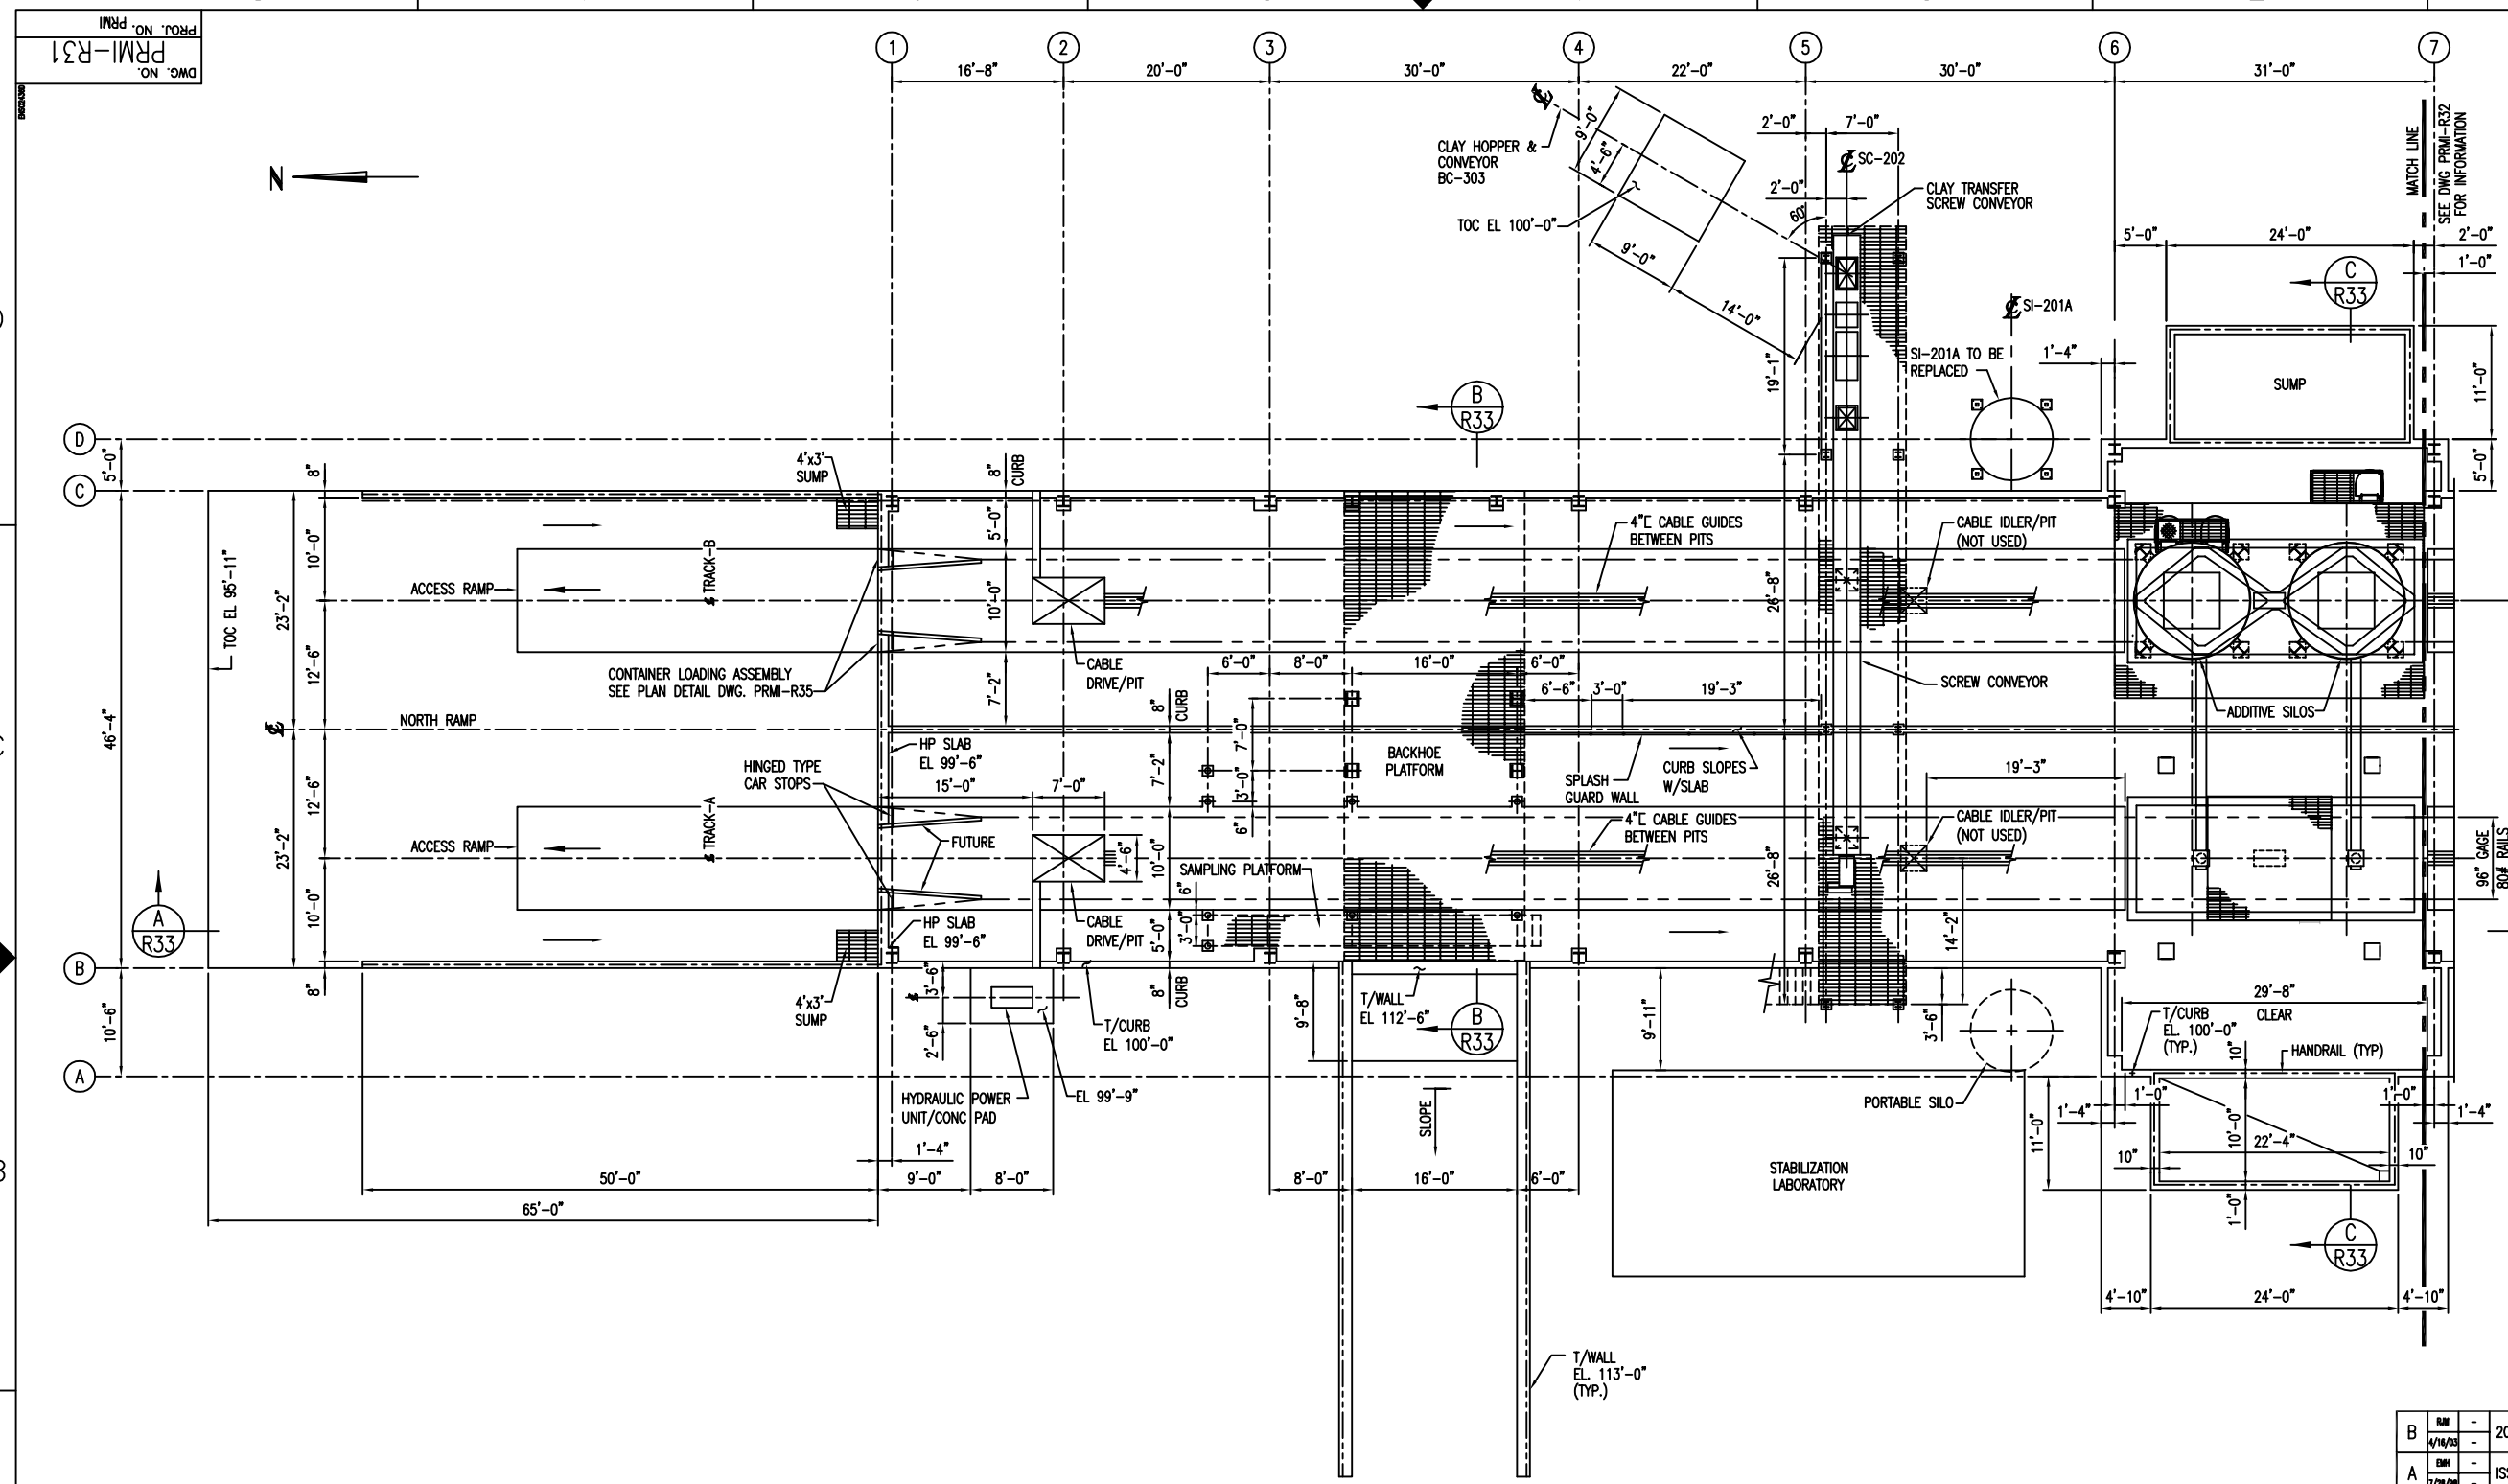

GRAPHIC SCALE

4' 0' 4' 8' 12' 16'

REV.	BY / DATE	CHK'D / DATE	DESCRIPTION	PROJ ENGR / DATE	SUPV ENGR / DATE
B	RJM / 4/16/03	- / -	2003 PERMIT RENEWAL	- / -	JH / 4/16/03
A	BMH / 7/28/98	- / -	ISSUED FOR B PERMIT RENEWAL APPLICATION	- / -	- / -

USEcology Idaho
an American Ecology company

SITE B
GRAND VIEW, IDAHO
US EPA ID NO. IDD 073 114 654

TITLE: GENERAL ARRANGEMENT STABILIZATION FACILITY TYPICAL PLAN – SHEET 1

DRAWN BY: JZ	DATE 1/28/98	SCALE:	FILE CODE PRMIR31B	REV. NO.
CHECKED	DATE	ENGINEER DATE	DWG. NO. PRMI–R31	B
PROJ. MGR.	DATE	APPROVED DATE	PROJ. NO. PRMI	

DWG. NO. PRMI–R31
PROJ. NO. PRMI