IDAHO DEPARTMENT OF ENVIRONMENTAL QUALITY

WASTEWATER REUSE PERMIT

M-0231-01

Country Homes Mobile Park (hereafter "Permittee") is hereby authorized to construct, install, and operate a reuse facility in accordance with 1) this permit; 2) IDAPA 58.01.17–*Recycled Water Rules*; 3) an approved plan of operation; and 4) all other applicable federal, state, and local laws, statutes, and rules. This permit is effective from the date of signature and expires on **(60 months from issue date)**.

Signature

Date

Clayton Steele
Regional Administrator
Lewiston Regional Office
Idaho Department of Environmental Quality

Contents

Abbreviations and Definitions 4
1. Facility Information 5
2. Compliance Schedule for Required Activities 5
3. Permit Limits and Conditions 7
3.1. Hydraulic Management Unit Descriptions 7
3.2. Hydraulic Loading Limits, Vegetation and Grazing 7
3.3. Constituent Loading Limits 7
3.4. Hydraulic Management Unit Buffer Zones, Fencing, and Posting 7
4. Monitoring Requirements 8
4.1. Recycled Water and Irrigation Water Monitoring, Sampling, and Analyses 8
4.1.1. Microbial and Constituent Monitoring 8
4.1.2. Flow Monitoring 8
4.2. Soil Monitoring 9
4.2.1. Soil Monitoring Unit Descriptions 9
4.2.2. Soil Monitoring, Sampling and Analyses 9
4.3. Lagoon Information 10
5. Reporting Requirements 9
5.1. Annual Report Requirements 9
5.1.1. Due Date 10
5.1.2. Required Contents 10
5.1.3. Submittal 11
5.2. Emergency and Non-compliance Reporting 11
6. Standard Permit Conditions 11
7. General Permit Conditions 12
7.1. Operations 13
7.1.1. Backflow Prevention 13
7.1.2. Restricted to Premises 13
7.1.3. Health Hazards, Nuisances and Odors Prohibited 13
7.1.4. Solids Management 13
7.1.5. Temporary Cessation of Operations and Closure (IDAPA 58.01.17.801) 14
7.1.6. Plan of Operation (IDAPA 58.01.17.300.05) 14
7.1.7. 10-Year Lagoon Seepage Testing (IDAPA 58.01.16.493.02) 14
7.1.8. Ground Water Quality (IDAPA 58.01.11) 15
7.2. Administrative 15
7.2.1. Permit Modification (IDAPA 58.01.17.700) 15
7.2.2. Permit Transfer (IDAPA 58.01.17.800) 16
7.2.3. Permit Revocation (IDAPA 58.01.17.920) 17
7.2.4. Violations (IDAPA 58.01.17.930) 18
7.2.5. Severability 18
8. Other Applicable Laws 18

8.1. Owners Responsibilities for Well Use and Maintenance 18
8.1.1. Well Use 18
8.1.2. Well Maintenance 18
8.1.3. Wells Posing a Threat to Human Health and Safety or Causing Contamination of the Ground Water Resource 18
9. Site Maps 19
9.1. Facility Map(s) 20
9.2. General Area Map(s) 22

Abbreviations and Definitions

CA	compliance activity
CFU	colony forming units
COD	chemical oxygen demand
CQA	construction quality assurance
DEQ	Idaho Department of Environmental Quality
Director	Director of the Idaho Department of Environmental Quality or the Director's Designee unless otherwise specified
Ei	irrigation efficiency
FM	flow monitoring
GW	ground water
GWQR	Ground Water Quality Rule
HMU	hydraulic management unit
IDAPA	Idaho Administrative Procedures Act.
IWR	irrigation water requirement
LG	lagoons
MG	million gallons
MU	management unit
NTU	nephelometric turbidity unit
NVDS	non-volatile (fixed) dissolved solids
PS	point serial (plant tissue monitoring)
PO	plan of operation
QAPP	quality assurance project plan
SU	soil monitoring unit
WW	wastewater

1. Facility Information

Information type	Information specific for this permit
Type(s) of recycled water (check relevant boxes)	☒ Municipal ☐ Industrial
Class of recycled water (check relevant box)	☐A ☐B ☒C ☐D ☐E ☐NA (not applicable)
Method of treatment	Facultative Lagoon
Facility location address	4621 Lenville Road Moscow, ID 83843
Facility mailing address and phone and fax	P.O. Box 8416, Moscow, Idaho 83843 (208) 882-1205 (B) (208) 596-1230 (C) countryhomesmobilepr@roadrunner.com
Facility contact information	Harold Smith, Owner (208) 882-1205 (B) (208) 596-1230 (C) countryhomesmobilepr@roadrunner.com

2. Compliance Schedule for Required Activities

Compliance Activity Number and Completion Due Date	Compliance Activity Description

Compliance Activity Number and Completion Due Date	Compliance Activity Description
CA-231-01 Six (6) months after permit issuance	**Plan of Operation**: Permittee shall submit to DEQ for review and approval a Plan of Operations (PO). The PO shall comply with requirements stated in IDAPA 58.01.17.300.05. Please see DEQ 's *Guidance for Wastewater Reclamation and Reuse* Section 1.9.3, pages 1-72. The PO shall include a Quality Assurance Project Plan (QAPP) for monitoring required in this permit. The QAPP shall cover field activities (sampling locations, frequency, methods, and sample handling and transportation); data verification and validation; data storage, retrieval and assessment; and monitoring program evaluation and improvement. The approved PO will be included by reference and shall be an enforceable part of this permit.
CA-231-02 Twelve (12) months after permit issuance	Seepage Testing: IDAPA 58.01.16.493.02 requires wastewater lagoons to be seepage tested. • Seepage testing of LG-231-01, Cell #1, has been completed in 2012 and is not required again until 2022. • Seepage testing of LG-231-02, Cell #2, must be completed within twelve (12) months of permit issuance. • Seepage testing of LG-231-03, the new cell, is not required. The following process must be utilized for seepage testing of Country Homes' lagoon. 1. Seepage testing must be completed in accordance with the approved procedure. 2. Upon completion of seepage testing, a final report will be submitted to DEQ for review. 3. If seepage of the lagoon is in excess of 0.25 inches, procedures IDAPA 58.01.16.493.03 must be followed.
CA-231-03 Twelve (12) months after permit issuance	**System Operator identification:** Prior to applying wastewater, the facility owner will identify and secure the services of both a suitably qualified wastewater and recycled water operator(s). The name(s) of the operator(s) shall be submitted to DEQ using forms available at http://www.deq.idaho.gov/water-quality/wastewater/pwws-classification-licensure/system-classifications.aspx.

3. Permit Limits and Conditions

3.1. Hydraulic Management Unit Descriptions

Serial Number	Description	Type of Recycled Water Allowed	Irrigation System Type and Irrigation Efficiency (Ei) (Proportion)	Acres
MU-231-01	Timothy Grass Hay	Class C	Solid Set Sprinklers/ (Ei = 0.85)	1.5

3.2. Hydraulic Loading Limits, Vegetation and Grazing

Serial Number	Growing Season Hydraulic Loading	Non-Growing Season Maximum Hydraulic Loading	Allowed Vegetation	Grazing and Waiting Period Between Recycled Water Application & Grazing (when applicable)
MU-231-01	1.3 million gallons/ year (31.5 inches)	Not allowed	Timothy Grass Hay	Not allowed

3.3. Constituent Loading Limits

Serial Number	Constituent Loading (from all sources)	
	Nitrogen (pounds/acre/year)	Phosphorus (pounds/acre/year)
MU-231-01	315	24

3.4. Hydraulic Management Unit Buffer Zones, Fencing, and Posting

Serial Number	Buffer Distances (in feet) from Hydraulic Management Units					
	Inhabited Dwellings	Areas Accessible to the Public	Fencing and Posting	Permanent and Intermittent Surface Water	Irrigation Ditches and Canals	Private Water Supplies/ Public Water Supplies
MU-231-01	200	50	3-wire pasture[a]	100	50	500 / 1,000

a: Signs shall be posted and must state "Warning: Recycled Water – Do Not Enter," or equivalent. Signs to be posted every 500 feet and at each corner of the outer perimeter of the buffer zone(s) of the site.

3.5. Other Permit Limits and Conditions

Category	Permit Limits and Conditions
Growing Season	April 1 through October 31
Non-growing Season	November 1 through March 31
Reporting Year for Annual Loading Rates	October 1 through September 30
Operator Licensure Required	Permittee shall employ the services of an Idaho licensed operator holding appropriate credentials for the level for the collections, treatment, and land application systems. See the Idaho Board of Occupational Licenses for more information and instructions.
Seepage Testing	Seepage Testing must be completed in accordance with IDAPA 58.01.16.493.
Disinfection Limits in Recycled Water	The median number of total coliform organisms shall not exceed 23 CFU/100 mL, as determined from the bacteriological results of the last 5 days for which analyses have been completed. No sample shall exceed 230 CFU/100 mL in any confirmed sample.

4. Monitoring Requirements

4.1. Recycled Water and Irrigation Water Monitoring, Sampling, and Analyses

4.1.1. Microbial and Constituent Monitoring

Monitoring Point Serial Number and Location	Sample Description	Sample Type/Frequency	Constituents (Units in milligrams/Liter Unless Otherwise Specified)
WW-231-01	Recycled water to MU-231-01	Grab/Monthly When discharging	- total Kjeldahl nitrogen - nitrite + nitrate-nitrogen
		Grab/Quarterly When discharging	- total phosphorus
		Grab/weekly When discharging	- Total coliform (Colony Forming Units/100 milliliters)

4.1.2. Flow Monitoring

Monitoring Point Serial Number and Location	Sample Description	Sample Type/Frequency	Measured Parameter

Monitoring Point Serial Number and Location	Sample Description	Sample Type/Frequency	Measured Parameter
FM-231-01	Flow from LG-231-03 to MU-231-01	- Daily meter reading - Monthly compilation of data	- flow (gal/month)

4.2. Soil Monitoring

4.2.1. Soil Monitoring Unit Descriptions

Monitoring Point Serial Number	Description	Associated MU
SU-231-01	Timothy Grass Hay	MU-231-01

4.2.2. Soil Monitoring, Sampling and Analyses

Monitoring Point Serial Number	Sample Type	Sample Frequency	Constituents (Units in micrograms/kilogram Soil Unless Otherwise Specified)
SU-231-01	Composite samples	March of first permitting year and March of last permitting year	- electrical conductivity (micro mhos/centimeter in saturated paste extract) - nitrate-nitrogen - ammonium nitrogen - plant available phosphorus
Five (5) locations in each soil monitoring unit (SU) shall be sampled. At each location, samples shall be obtained from three depths: 0 – 12 inches; 12 – 24 inches; and 24 – 36 inches or refusal. The five (5) subsamples obtained from each depth shall be composited by depth to yield three composite samples for each soil monitoring unit; one composite sample for each depth.			

4.3. Plant Tissue Monitoring

Monitoring Point Serial Number—PS-231 (One Serial Number for Plant Tissue Monitoring)			
Associated Hydraulic Management Units	**Sample Type**	**Sample Frequency**	**Reporting Parameters[a]**
MU-231-01	Harvested portion	Second harvest per year	Yield in customary harvested units (ton/acre; bushels/acre); moisture content (%); ash (%); total Kjeldahl nitrogen (%); NO_3-N + NO_2-N (parts per million)

a. For each harvest, report the following in association with the plant tissue monitoring point serial number: (1) associated management unit, (2) sample collection date, (3) crop type, (4) harvested portion, and (5) reporting parameters in the table above.

4.4. Lagoon Information

Serial Number	Description
LG-231-01	Wastewater Treatment Plant Lagoon Cell 1
LG-231-02	Wastewater Treatment Plant Lagoon Cell 2
LG-231-03	Chlorine Contact Basin

5. Reporting Requirements

5.1. Annual Report Requirements

The permittee shall submit to DEQ an annual report prepared by a competent environmental professional covering the previous reporting year. The report shall be in the format as prescribed by DEQ.

5.1.1. Due Date

The annual report is due no later than January 31 of each year, which shall cover the previous reporting year.

5.1.2. Required Contents

The Annual Report shall include the following:

5.1.2.1. an interpretive discussion of all required monitoring data. The report shall address data quality objectives and facility environmental impacts. The reporting year for this permit is specified in Section 3.5.

5.1.2.2. the results of the required monitoring as described in Section 4 of this permit. If the Permittee monitors any parameter more frequently than required by this permit, the results of that monitoring shall be included in the calculation and reporting of the data submitted in the annual report.

5.1.2.3. written status of all work described in Section 2 of this permit.

5.1.2.4. written summary of all noncompliance events that occurred during the reporting year.

5.1.2.5. submittal of the calculations and observations for HMUs specified in the table below:

Hydraulic Management Unit Reporting (adjust according to actual permit requirements)

Monitoring point serial number	**Parameter (calculate for each MU)**	**Units**
MU-231-01	Recycled water loading rate	Million gallons/month Inches/month
	Recycled water nitrogen and phosphorus loading rates	Pounds/acre-year
	Fertilizer nitrogen and phosphorus application rates	Pounds/acre-year
	Crop type	Timothy Grass Hay
	Crop yield (each harvest)	Pounds/acre Pounds/MU
	Crop constituent removal: nitrogen and phosphorus	Pounds/acre Pounds/MU
Other Reporting Requirements (enter these here)		
- Visual observation of field conditions: areas of ponding, ice, unusual conditions, etc. - Record daily as necessary when land applying. - Keep records at the facility and have records available for DEQ inspection.		

5.1.3. Submittal

The annual report shall be submitted to the following DEQ Regional Office at this address:

Clayton Steele, Regional Administrator
Idaho Department of Environmental Quality
Lewiston Regional Office
1118 F Street
Lewiston, ID 83501
(208) 799-4370 (P)/(208) 799-3451 (F)

5.2. Emergency and Non-compliance Reporting

Report noncompliance incidents to the DEQ Regional Office. See Section 5.1.3 for the Regional Office phone number.

In case of emergencies, call the Emergency 24 Hour Number: 1-800-632-8000 as well as the

DEQ Regional Office.

See also Section 6, Standard Permit Conditions and IDAPA 58.01.17.500.06 for reporting requirements for facilities.

6. Standard Permit Conditions

The following Standard Permit Conditions are included as terms of this permit as required by the Recycled Water Rules, IDAPA 58.01.17.500.

500. STANDARD PERMIT CONDITIONS.
The following conditions shall apply to and be included in all permits. (4-1-88)

***01. Compliance Required**. The permittee shall comply with all conditions of the permit. (4-1-88)*

***02. Renewal Responsibilities**. If the permittee intends to continue operation of the permitted facility after the expiration of an existing permit, the permittee shall apply for a new permit in accordance with these rules. (4-1-88)*

***03. Operation of Facilities**. The permittee shall at all times properly maintain and operate all structures, systems, and equipment for treatment, control and monitoring, which are installed or used by the permittee to achieve compliance with the permit or these rules. (4-1-88)*

***04. Provide Information**. The permittee shall furnish to the Director within a reasonable time, any information including copies of records, which may be requested by the Director to determine whether cause exists for modifying, revoking, re-issuing, or terminating the permit, or to determine compliance with the permit or these rules. (4-1-88)*

***05. Entry and Access**. The permittee shall allow the Director, consistent with Title 39, Chapter 1, Idaho Code, to: (4-1-88)*

***a.** Enter the permitted facility. (4-1-88)*

***b.** Inspect any records that must be kept under the conditions of the permit. (4-1-88)*

***c.** Inspect any facility, equipment, practice, or operation permitted or required by the permit.(4-1-88)*

***d.** Sample or monitor for the purpose of assuring permit compliance, any substance or any parameter at the facility. (4-1-88)*

***06. Reporting**. The permittee shall report to the Director under the circumstances and in the manner specified in this section: (4-1-88)*

***a.** In writing at least thirty (30) days before any planned physical alteration or addition to the permitted facility or activity if that alteration or addition would result in any significant change in information that was submitted during the permit application process. When the alteration or addition results in a need for a major modification, such alteration or addition shall not be made prior to Department approval issued in accordance with these rules. (4-7-11)*

***b.** In writing thirty (30) days before any anticipated change which would result in noncompliance with any permit condition or these rules. (4-1-88)*

***c.** Orally within twenty-four (24) hours from the time the permittee became aware of any*

noncompliance which may endanger the public health or the environment at telephone numbers provided in the permit by the Director. (4-1-88)

d. *In writing as soon as possible but within five (5) days of the date the permittee knows or should know of any noncompliance unless extended by the Department. This report shall contain: (4-1-88)*

i. A description of the noncompliance and its cause; (4-1-88)

ii. The period of noncompliance including to the extent possible, times and dates and, if the noncompliance has not been corrected, the anticipated length of time it is expected to continue; and (4-7-11)

iii. Steps taken or planned, including timelines, to reduce or eliminate the continuance or reoccurrence of the noncompliance. (4-7-11)

e. *In writing as soon as possible after the permittee becomes aware of relevant facts not submitted or incorrect information submitted, in a permit application or any report to the Director. Those facts or the correct information shall be included as a part of this report. (4-1-88)*

07. Minimize Impacts*. The permittee shall take all necessary actions to eliminate and correct any adverse impact on the public health or the environment resulting from permit noncompliance. (4-1-88)*

08. Compliance with "Ground Water Quality Rule." *Permits issued pursuant to these rules shall require compliance with IDAPA 58.01.11, "Ground Water Quality Rule." (4-7-11)*

7. General Permit Conditions

The following General Permit Conditions are identical to the cited rules at the time of issuance and are enforceable as part of this permit. Note that the rules cited in this section, and elsewhere in this permit, are supplemented by the rules themselves. Rules applicable to your facility are enforceable whether or not they appear in this permit.

7.1. Operations

7.1.1. Backflow Prevention

Reuse facilities with existing or planned cross-connections or interconnections between the recycled water system and any water supply (potable or non-potable), shall have backflow prevention assemblies as required by applicable rule or regulation and approved by DEQ. Such assemblies shall be adequately maintained, and shall be tested annually by a certified backflow assembly tester, and repaired or replaced as necessary to maintain operational status. Records of backflow assembly test results, repairs, and replacements shall be kept at the reuse facility along with other operational records, and shall be discussed in the Annual Report and made available for inspection by DEQ. Other approved means of backflow prevention, such as siphons and air-gap structures that cannot be tested, shall be maintained in operable order.

Backflow prevention may be required on a case-by-case basis, as determined by DEQ, to isolate different classes of recycled water.

7.1.2. Restricted to Premises

Wastewater(s) or recharge waters applied to the land surface must be restricted to the premises of the application site. Wastewater discharges to surface water that require a permit under the Clean Water Act must be authorized by the U.S. Environmental Protection Agency (IDAPA 58.01.16.600.02).

7.1.3. Health Hazards, Nuisances and Odors Prohibited

Health hazards, nuisances, and odors are prohibited as follows:

- Wastewater must not create a public health hazard or nuisance condition. (IDAPA 58.01.16.600.03)
- No person shall allow, suffer, cause or permit the emission of odorous gases, liquids or solids into the atmosphere in such quantities as to cause air pollution, (IDAPA 58.01.01.776.01)
- Air Pollution. The presence in the outdoor atmosphere of any air pollutant or combination thereof in such quantity of such nature and duration and under such conditions as would be injurious to human health or welfare, to animal or plant life, or to property, or to interfere unreasonably with the enjoyment of life or property. (IDAPA 58.01.01.006.06)

7.1.4. Solids Management

Solids must be managed as follows:

- Solid waste regulated under *IDAPA 58.01.06 - Solid Waste Management Rules* shall be managed to comply with such rules and, where applicable, this permit.
- Sludge usage regulated under *IDAPA 58.01.16.650 – Wastewater Rules* shall be managed to comply with such rules and, where applicable, this permit.

Note: Biosolids use is regulated by federal law, and may be regulated by local ordinances.

7.1.5. Temporary Cessation of Operations and Closure (IDAPA 58.01.17.801)

Temporary cessation of operations and closure must be addressed as follows:

01. Temporary Cessation*. A permittee shall implement any applicable conditions specified in the permit for temporary cessation of operations. When the permit does not specify applicable temporary cessation conditions, the permittee shall notify the Director prior to a temporary cessation of operations at the facility greater than sixty (60) days in duration and any cessation not for regular maintenance or repair. Cessation of operations necessary for regular maintenance or repair of a duration of sixty (60) days or less are not required to notify the Department under this section. All notifications required under this section shall include a proposed temporary cessation plan that will ensure the cessation of operations will not pose a threat to human health or the environment.*

(4-7-11)

02. Closure*. A closure plan shall be required when a facility is closed voluntarily and when a permit is revoked or expires. A permittee shall implement any applicable conditions specified in the permit for closure of the facility. Unless otherwise directed by the terms of the permit or by the Director, the permittee shall submit a*

closure plan to the Director for approval at least ninety (90) days prior to ceasing operations. The closure plan shall ensure that the closed facility will not pose a threat to human health and the environment. Closure plan approval may be conditioned upon a permittee's agreement to complete such site investigations, monitoring, and any necessary remediation activities that may be required. (4-7-11)

7.1.6. Plan of Operation (IDAPA 58.01.17.300.05)

The Plan of Operation must comply with the following:

***05. Reuse Facility Operation and Maintenance Manual or Plan of Operations**. A facility's operation and maintenance manual must contain all system components relating to the reuse facility in order to comply with IDAPA 58.01.16 "Wastewater Rules," Section 425. Manuals and manual amendments are subject to the review and approval provision therein. In addition to the content required by IDAPA 58.01.16.425, manuals for reuse facilities shall include, if applicable: operation and management responsibility, permits and standards, general plant description, operation and control of unit operations, land application site maps, wastewater characterization, cropping plan, hydraulic loading rate, constituent loading rates, compliance activities, seepage rate testing, site management plans, monitoring, site operations and maintenance, solids handling and processing, laboratory testing, general maintenance, records and reports, store room and inventory, personnel, an emergency operating plan, and any other information required by the Department. (4-7-11)*

7.1.7. 10-Year Lagoon Seepage Testing (IDAPA 58.01.16.493.02)

Seepage testing must meet the following requirements:

c. Subsequent Tests. All lagoons covered under these rules must be seepage tested by an Idaho licensed professional engineer, an Idaho licensed professional geologist, or by individuals under their supervision every ten (10) years after the initial testing. (5-8-09)

e. Procedures for Performing a Seepage Test. The procedure for performing a seepage test or alternative analysis must be approved by the Department, and the test results must be submitted to the Department. If an existing lagoon has passed a seepage test before April 15, 2012 and submitted the results to the Department, the owner of that lagoon has ten (10) years from the date of the testing to comply with this requirement. (5-8-09)

7.1.8. Ground Water Quality (IDAPA 58.01.11)

The permittee shall comply with the requirements of IDAPA 58.01.11 – Ground Water Quality Rule.

7.2. Administrative

Requirements for administration of the permit are defined as follows.

7.2.1. Permit Modification (IDAPA 58.01.17.700)

***01. Modification of Permits**. A permit modification may be initiated by the receipt of a request for modification from the permittee, or may be initiated by the Department if one (1) of more of the following causes for modification exist: (4-7-11)*

***a.** Alterations. There are material and substantial alterations or additions to the permitted facility or activity which occurred after permit issuance which justify the application of permit conditions that are different or absent in the existing permit. (4-7-11)*

***b.** New standards or regulations. The standards or regulations on which the permit was based have*

been changed by promulgation of amended standards or regulations or by judicial decision after the permit was issued. (4-7-11)

c. *Compliance schedules. The Department determines good cause exists for modification of a compliance schedule or terms and conditions of a permit. (4-7-11)*

d. *Non-limited pollutants. When the level of discharge of any pollutant which is not limited in the permit exceeds the level which may cause an adverse impact to surface or ground waters. (4-7-11)*

e. *To correct technical mistakes, such as errors in calculation, or mistaken interpretations of law made in determining permit conditions. (4-7-11)*

f. *When a treatment technology proposed, installed, and properly operated and maintained by the permittee fails to achieve the requirements of the permit. (4-7-11)*

02. ***Minor Modifications****. Minor modifications are those which if granted would not result in any increased hazard to the environment or to the public health. If a permit modification satisfies the criteria for "minor modifications," the permit may be modified without issuance of a draft permit or public review. Minor modifications are normally limited to: (4-7-11)*

a. *The correction of typographical errors or formatting changes; (4-7-11)*

b. *Transfer of ownership or operational control, or responsible official; (4-7-11)*

c. *A change in monitoring or reporting frequency requirements, or revision of a laboratory method; (4-7-11)*

d. *Change compliance due date in a schedule of compliance, provided the new date does not exceed six (6) months; (4-7-11)*

e. *Change or add a sampling location; (4-7-11)*

f. *Change to a higher level of treatment without a change in end uses; (4-7-11)*

g. *Change in terminology; (4-7-11)*

h. *Removal of an allowed use; (4-7-11)*

i. *Correct minor technical errors, such as citations of law, and citations of construction specifications; (4-7-11)*

j. *Change in a contingency plan resulting in equal or more efficient responsiveness; or (4-7-11)*

k. *Removal of acreage from irrigation without an increase in loadings. (4-7-11)*

03. ***Major Modifications****. All modifications not considered minor shall be considered major modifications. The procedure for making major modifications shall be the same as that used for a new permit under these rules. Some examples of the major modifications are: (4-7-11)*

a. *Changes in the treatment system; (4-7-11)*

b. *Adding an allowed use; (4-7-11)*

c. *Changes to a lower (less treated) class of water; (4-7-11)*

d. *Addition of acreage used for irrigation; or* *(4-7-11)*

e. *Changes to less stringent discharge limitations.* *(4-7-11)*

7.2.2. Permit Transfer (IDAPA 58.01.17.800)

01. ***General****. A permit may be transferred only upon approval of the Department. No transfer is required for a corporate name change as long as the secretary of state can verify that a change in name alone has occurred. An attempted transfer is not effective for any purpose until approved in writing by the Department.* *(4-7-11)*

02. ***Request for Transfer****. Either the permit holder (permittee) or the person to whom the permit is proposed to be transfer (transferee) shall submit to the department a request for transfer at least thirty (30) days before the proposed transfer date. The request for transfer shall include:* *(4-7-11)*

a. *Legal name and address of the permittee;* *(4-7-11)*

b. *Legal name and address of the transferee;* *(4-7-11)*

c. *Location and the common name of the facility;* *(4-7-11)*

d. *Date of proposed transfer;* *(4-7-11)*

e. *Sufficient documentation for the Department to determine that the transferee will meet the requirements listed in IDAPA 58.01.16 "Wastewater Rules," Section 409, relating to technical, financial and managerial capacity;* *(4-7-11)*

f. *A signed declaration by the transferee that the transferee has reviewed the permit and understands the terms of the permit;* *(4-7-11)*

g. *A sworn statement that the request is made with the full knowledge and consent of the permittee if the transferee is submitting the request;* *(4-7-11)*

h. *Identification of any judicial decree, compliance agreement, enforcement order, or other outstanding obligating instrument, the terms of which have not been met, along with legal instruments sufficient to address liabilities under such decree, agreement, order, or other obligating instrument; and* *(4-7-11)*

i. *Any other information the director may reasonably require.* *(4-7-11)*

03. ***Effective Date of Transfer****. Responsibility for compliance with the terms and conditions of the permit and liability for any violation associated therewith is assumed by the transferee, effective on the date indicated in the approved transfer.* *(4-7-11)*

04. ***Compliance with Permit Conditions Pending Transfer Approval****. Prior to a transfer approval, the permittee shall continue to be responsible for compliance with the terms and conditions of the permit and be liable for any violation associated therewith, regardless of whether ownership or operational control of the permitted facility has been transferred.* *(4-7-11)*

05. ***Transferee Liability Prior to Transfer Approval****. If a proposed transferee causes or allows operation of the facility under his ownership or control before approval of the permit transfer, such transferee shall be considered to be operating without a permit or authorization required by these rules and may be cited for additional violations as applicable.* *(4-7-11)*

***06. Compliance Record of Transferee**. The director may consider the prior compliance record of the transferee, if any, in the decision to approve or disapprove a transfer. (4-7-11)*

7.2.3. Permit Revocation (IDAPA 58.01.17.920)

***01. Conditions for Revocation**. The Director may revoke a permit if the permittee violates any permit condition or these rules, or the Director becomes aware of any omission or misrepresentation of condition or information relied upon when issuing the permit. (4-7-11)*

***02. Notice of Revocation**. Except in cases of emergency, the Director shall issue a written notice of intent to revoke to the permittee prior to final revocation. Revocation shall become final within thirty-five (35) days of receipt of the notice by the permittee, unless within that time the permittee requests an administrative hearing in writing. The hearing shall be conducted in accordance with IDAPA 58.01.23, Rules of Administrative Procedure Before the Board of Environmental Quality." (5-3-03)*

***03. Emergency Action**. If the Director finds the public health, safety or welfare requires emergency action, the Director shall incorporate findings in support of such action in a written notice of emergency revocation issued to the permittee. Emergency revocation shall be effective upon receipt by the permittee. Thereafter, if requested by the permittee in writing, the Director shall provide the permittee a revocation hearing and prior notice thereof. Such hearings shall be conducted in accordance with IDAPA 58.01.23, Rules of Administrative Procedure Before the Board of Environmental Quality." (3-15-02)*

***04. Revocation and Closure**. A permittee shall perform the closure requirements in a permit, the closure requirements of these rules, and complete all closure plan activities notwithstanding the revocation of the permit. (4-7-11)*

7.2.4. Violations (IDAPA 58.01.17.930)

Any person violating any provision of these rules or any permit or order issued thereunder shall be liable for a civil penalty not to exceed ten thousand dollars ($10,000) or one thousand dollars ($1,000) for each day of a continuing violation, whichever is greater. In addition, pursuant to Title 39, Chapter 1, Idaho Code, any willful or negligent violation may constitute a misdemeanor. (4-1-88)

7.2.5. Severability

The provisions of this permit are severable, and if a provision or its application is declared invalid or unenforceable for any reason, that declaration will not affect the validity or enforceability of the remaining provisions.

8. Other Applicable Laws

The Department may refer enforcement of the following provisions to the state agency authorized to enforce that rule. The permittee shall comply with all applicable provisions identified in this section, as well as all other applicable federal, state, and local laws, statutes and rules.

8.1. Owners Responsibilities for Well Use and Maintenance

8.1.1. Well Use

The well owner must not operate any well in a manner that causes waste or contamination of the ground water resource. Failure to operate, maintain, knowingly allow the construction of any well in a manner that violates these rules, or failure to repair or properly decommission (abandon) any well as herein required will subject the well owner to civil penalties as provided by statute. See IDAPA 37.03.09.036.01 and consult the Idaho Department of Water Resources (IDWR) for more information.

8.1.2. Well Maintenance

The well owner must maintain the well to prevent waste or contamination of ground waters through leaky casings, pipes, fittings, valves, pumps, seals or through leakage around the outside of the casings, whether the leakage is above or below the land surface. Any person owning or controlling a non-compliant well must have the well repaired by a licensed well driller under a permit issued by the Director of the IDWR in accordance with the applicable rules. See IDAPA 37.03.09.036.02 and consult the IDWR for more information.

8.1.3. Wells Posing a Threat to Human Health and Safety or Causing Contamination of the Ground Water Resource

The well owner must have any well shown to pose a threat to human health and safety or cause contamination of the ground water resource immediately repaired or decommissioned (abandoned) by a licensed well driller under a permit issued by the Director of the IDWR in accordance with the applicable rules. See IDAPA 37.03.09.036.06 and consult the IDWR for more information.

9. Site Maps

9.1. Facility Map(s)

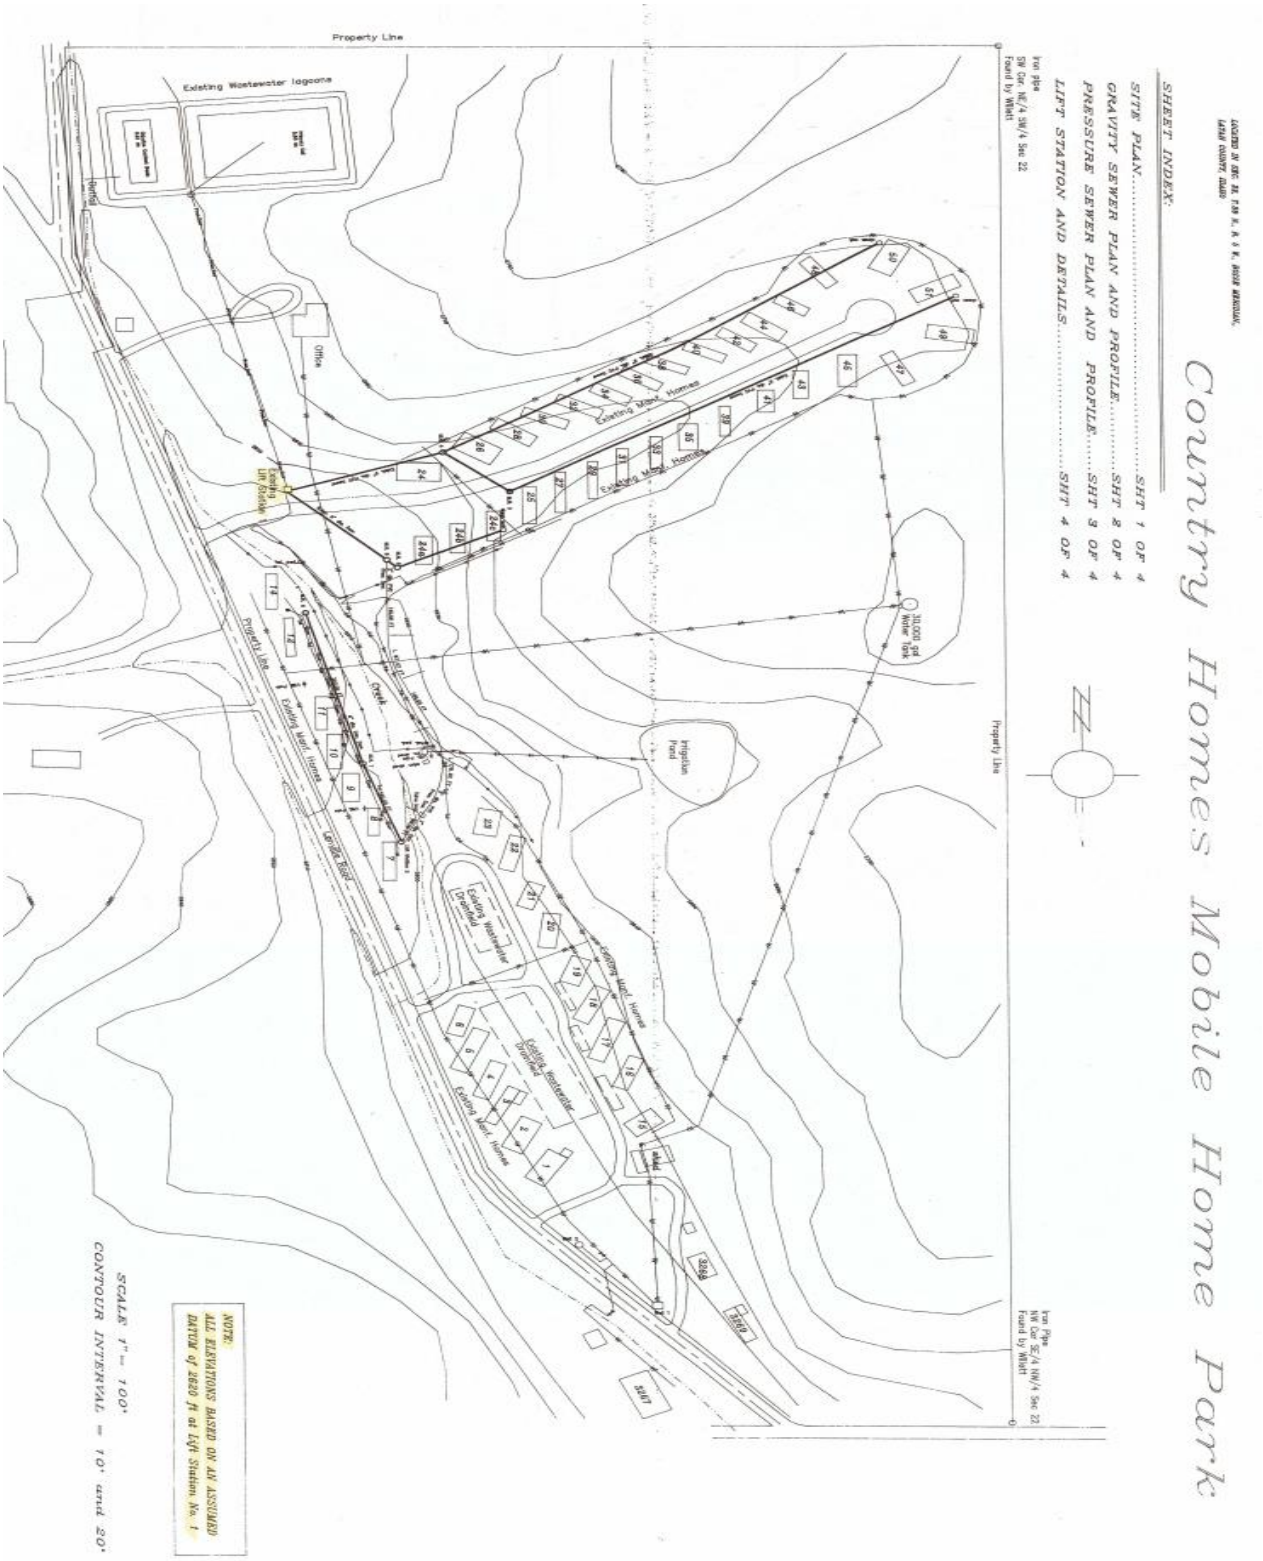

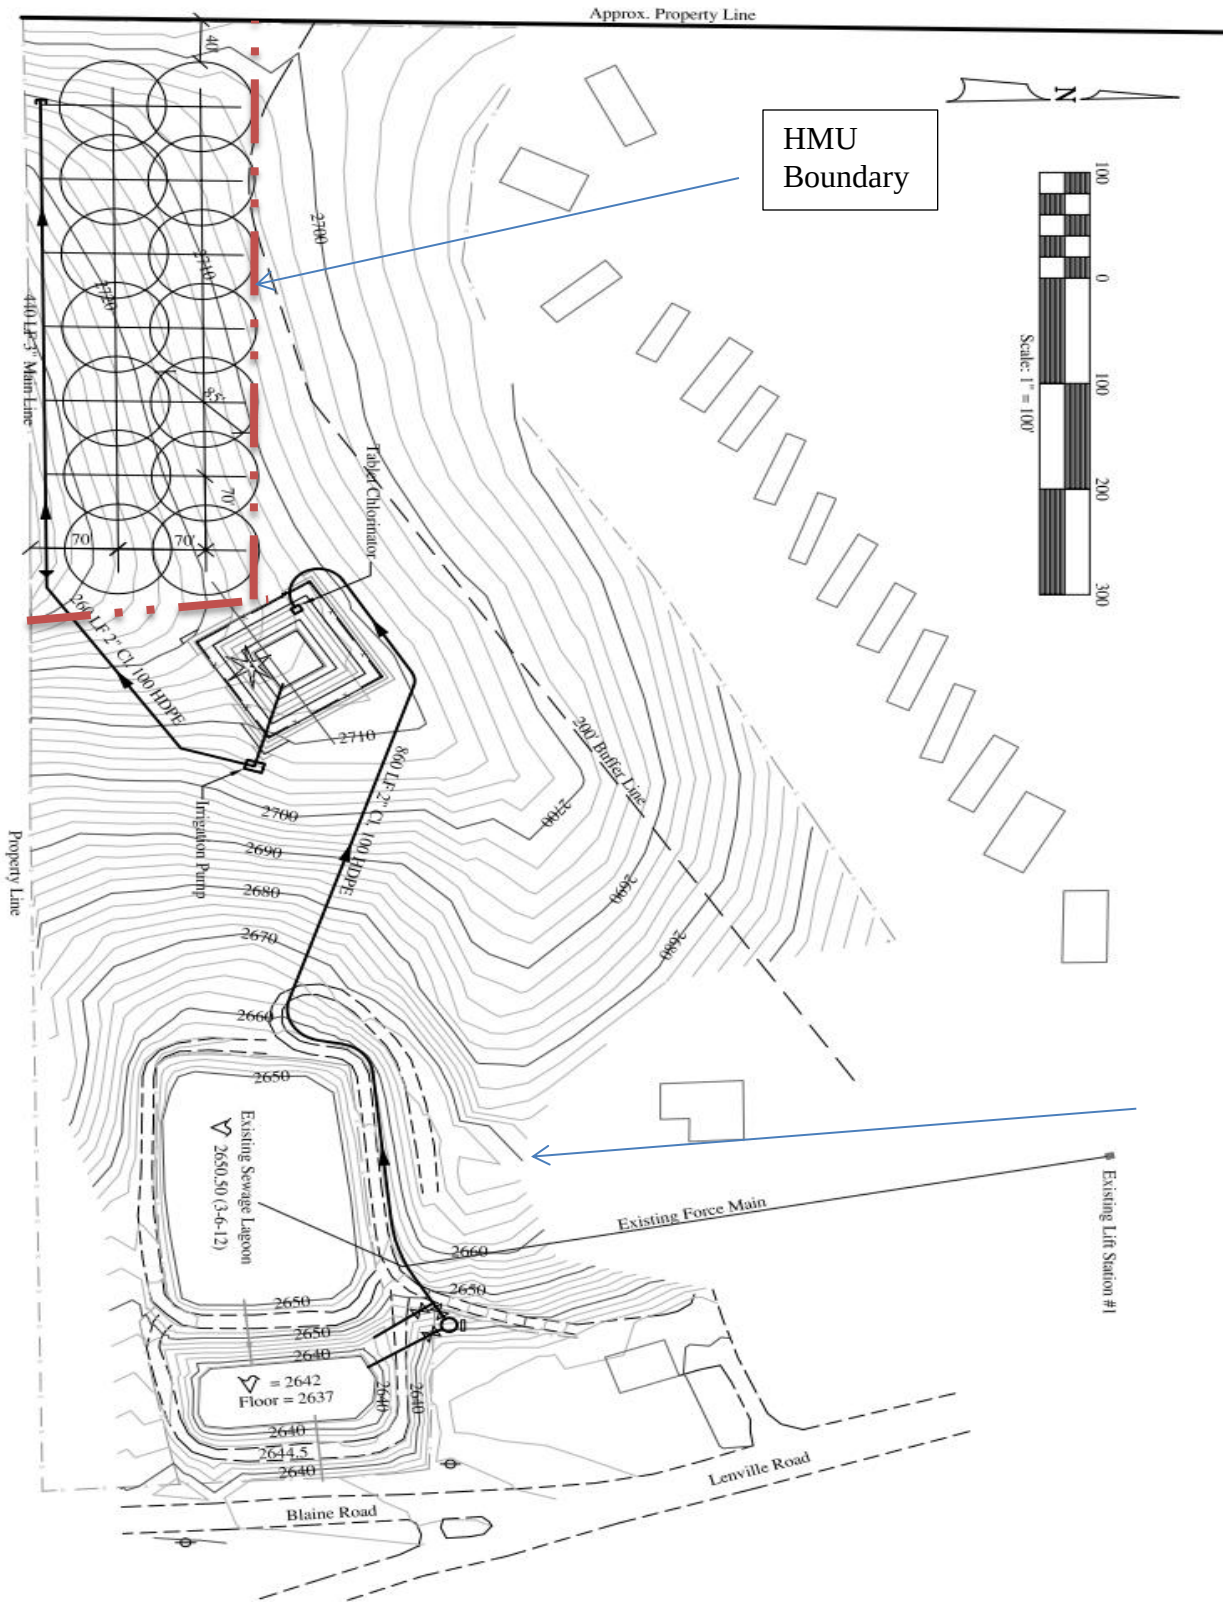
Approx. Property Line
HMU Boundary
N
Scale: 1" = 100'
100
0
100
200
300
Tablet Chlorinator
440 LF 3" Main Line
264 LF 2" CL 100 HDPE
Irrigation Pump
800 LF 2" CL 100 HDPE
200' Buffer Line
Property Line
Existing Sewage Lagoon
2650.50 (3-6-12)
= 2642
Floor = 2637
Existing Force Main
Existing Lift Station #1
Lenville Road
Blaine Road

9.2. General Area Map(s)

See IDAPA 58.01.17.300f for required contents.

Country Homes MP 2-cell lagoon with land application site to the east of lagoon and south of trailers.

Country Homes MP homes served by Reuse site, along with the two-cell treatment lagoon.