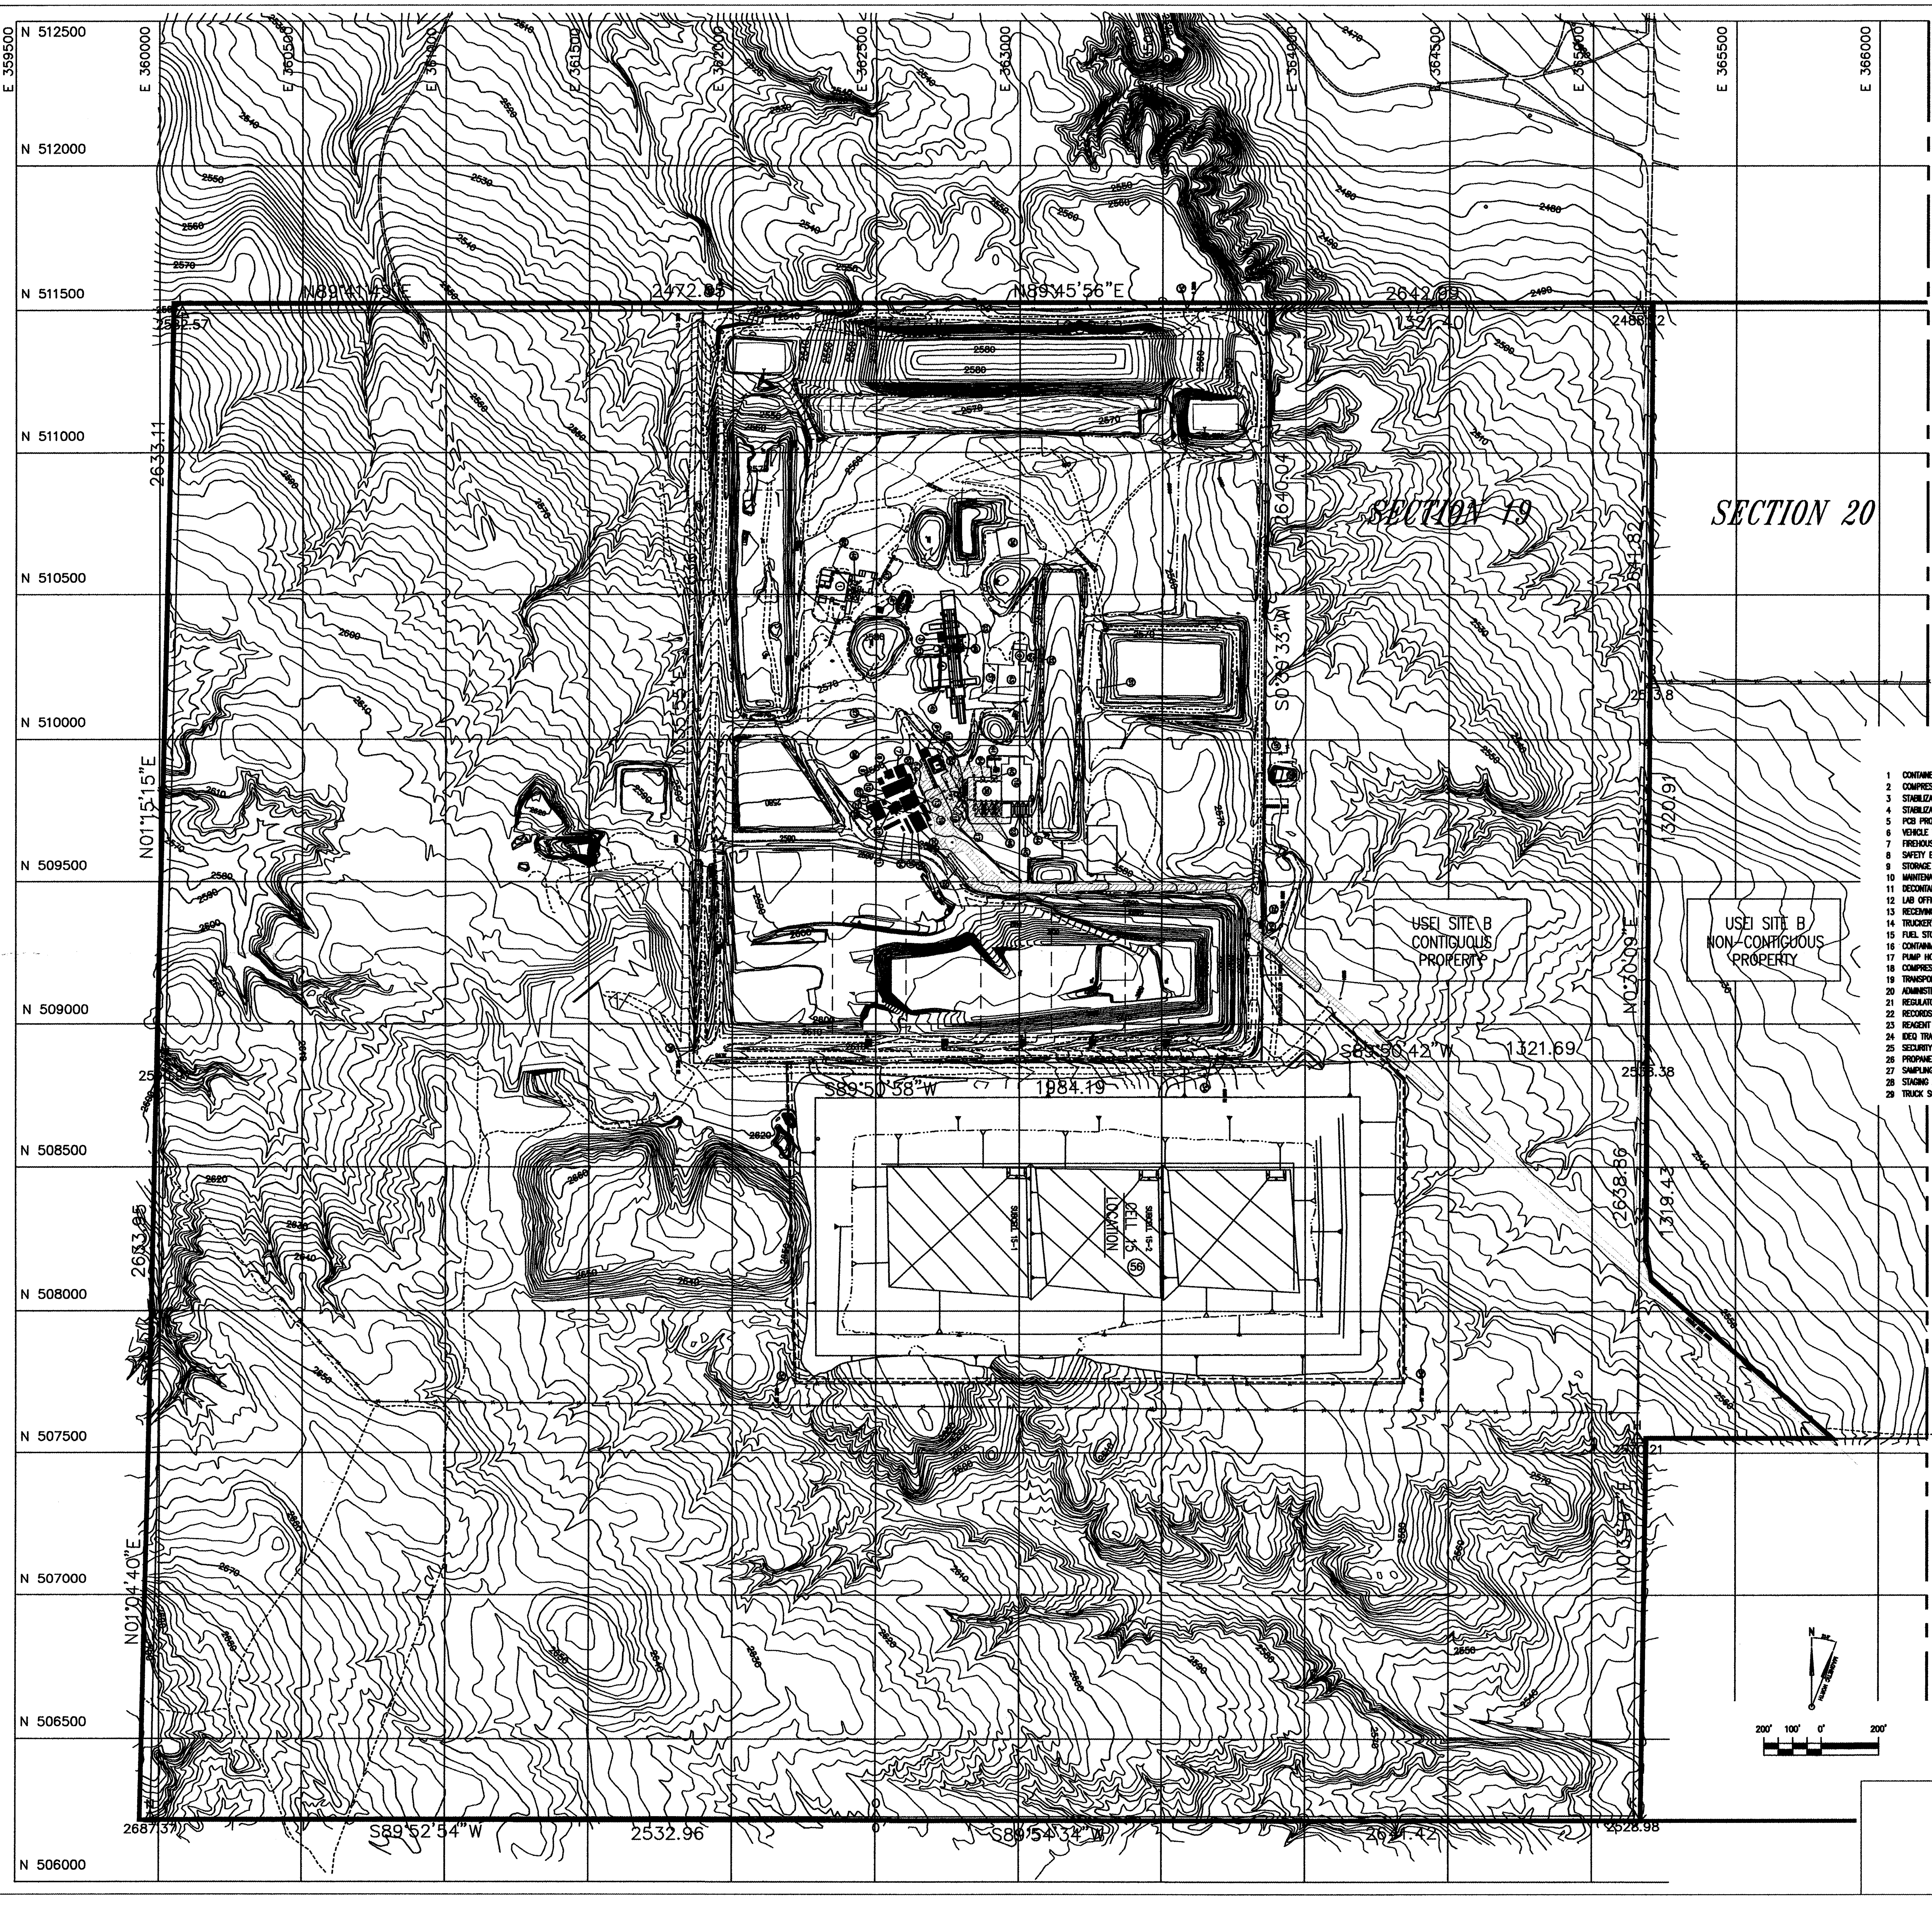

LEGEND

- 5/8" IRON PIN W/ ALUMINUM CAP
- POWER POLE
- WELL
- FENCE LINE
- PROPERTY BOUNDARY
- UNIMPROVED ROAD
- PAVED ROAD
- EXISTING TOPOGRAPHY
- RCRA UNIT BOUNDARY
- CULVERT
- DRAINAGE
- CARRIER PIPE
- POND WATER TRANSFER PIPE
- (34) FACILITY KEY NUMBER
- LEACHATE PIPE W/SLEEVE

FACILITY KEY AND PROCESS CODES

1 CONTAINER STORAGE PAD 4 (S01,T04,T21,T38,T39)
2 COMPRESSOR/MCC BUILDING
3 STABILIZATION LAB FACILITY
4 STABILIZATION FACILITY (S01,T04,T21,T38,T39)
5 PCB PROCESSING BUILDING
6 VEHICLE WASH FACILITY
7 FIREHOUSE
8 SAFETY BUILDING
9 STORAGE BUILDING
10 MAINTENANCE SHOP/FIELD TECH BUILDING
11 DECONTAMINATION BUILDING
12 LAB OFFICES
13 RECEIVING OFFICE/LAB
14 TRUCKER'S LOUNGE
15 FUEL STORAGE TANKS/FUELING STATION
16 CONTAINMENT BUILDING (S06,T01,T94)
17 PUMP HOUSE/WATER STORAGE TANKS
18 COMPRESSED GAS STORAGE AREA
19 TRANSPORTATION BUILDING
20 ADMINISTRATION/LUNCH ROOM
21 REGULATORY OFFICE
22 RECORDS STORAGE BUILDING
23 REAGENT STORAGE
24 IDEQ TRAILER
25 SECURITY BUILDING
26 PROPANE TANK
27 SAMPLING PLATFORM
28 STAGING AREA
29 TRUCK SCALE
30 FLAG POLE
31 WEATHER STATION
32 DIESEL & PCB STORAGE TANK CONTAINMENT
33 UNDERGROUND CLEAN WATER TANK
34 EVACUATION GATES
35 RCRA STORAGE TANKS–4 UNITS (S02,T01)
36 CONTAINER STORAGE PAD 5 (S01,T04,T21,T38,T39)
37 PAD 6–RCRA/PCB STORAGE BUILDING APRON
38 "UNASSIGNED"
39 STABILIZATION BUILDING (S06,T94)
40 BAG HOUSE
41 HEPA FILTER HOUSE AND FAN
42 YARD TRUCK SCALE
43 RCRA/PCB STORAGE BUILDING (S01,T04,T21,T38,T39)
44 CONTAINMENT BUILDING TRUCK UNLOADING APRONS 1,2 AND 3 (S01,T04,T21,T38,T39)
45 CONTAINMENT BUILDING TRUCK UNLOADING RAMP
46 STABILIZATION BUILDING TRUCK UNLOADING APRONS 1 AND 2 (S01,T04,T21,T38,T39)
47 PROCESS PLANT PAD
48 LEACHATE TREATMENT SYSTEM
49 STABILIZATION FACILITY ADDITIVE SILOS
50 STABILIZATION BUILDING ADDITIVE SILOS
51 EVAPORATION POND LOADING/UNLOADING AREA
52 OFFICE TRAILER SANITARY TANK
53 LAB WASTE HOLDING TANK
54 CONTROL HOUSE
55 ET CAP TEST PAD
56 CELL 15

GENERAL NOTES:

1. EXISTING SITE TOPOGRAPHY, PHYSICAL FEATURES AND DELINEATIONS OBTAINED FROM AERIAL PHOTOGRAPHY AND SURVEYED DATUM PROVIDED TO ENVIROSOURCE TECHNOLOGIES BY: J.J. HOWARD ENGINEERING–SURVEYING; 1675–A HILL ROAD; BOISE, IDAHO 83702. DATE OF ORIGINAL SURVEY – NOVEMBER 4, 1995.
2. ADDITIONALLY THE FOLLOWING AREAS OF THE SITE HAVE BEEN UPDATED AND INCORPORATED INTO THE EXISTING SITE PLAN AS FOLLOWS:
   A. AN ADDITIONAL 1,000 FEET TO THE NORTH OF SECTION 19 HAS BEEN SURVEYED AND INCORPORATED INTO THE EXISTING TOPOGRAPHY. SURVEY BY: J.J. HOWARD DATED FEBRUARY 20, 1998.
   B. STABILIZATION AND CONTAINMENT BUILDING UPDATED AS OF JANUARY 14, 1997. SURVEY BY: J.J. HOWARD. DESIGN CONTOURS BY: ENVIROSOURCE TECHNOLOGIES.
   C. PAD 4 PROCESS PLANT AREA UPDATED AS OF APRIL 15, 1998. SURVEY BY: J.J. HOWARD.
   D. LEACHATE FORCE MAIN AND SOIL STOCKPILE SURVEY UPDATED AS OF FEBRUARY 15, 1999. SURVEY BY: J.J. HOWARD.
   E. THE CURRENT TOP OF WASTE ELEVATIONS FOR CELL 5 AS OF JANUARY 2, 1996. SURVEY BY: J.J. HOWARD.
   F. THE CURRENT TOP OF WASTE ELEVATIONS FOR CELL 14 AS OF JANUARY 04, 2001. SURVEY BY: J.J. HOWARD.
   G. TOPOGRAPHY OF TRENCHES 10 AND 11 UPDATED AS OF SEPTEMBER 12, 2000. SURVEY BY: J.J. HOWARD.
   H. UPDATE OF CONTAINER STORAGE AREA NO. 1 TOPOGRAPHY AS OF JUNE 18, 1999. SURVEY BY: J.J. HOWARD.
   I. BORROW AREA TOPOGRAPHY UPDATED AS OF DECEMBER 12, 2000. SURVEY BY: J.J. HOWARD.
   J. WEST HAUL ROAD TOPOGRAPHY UPDATED AS OF DECEMBER 05, 2000. SURVEY BY: J.J. HOWARD.
   K. ET CAP TEST PAD TOPOGRAPHY UPDATED AS OF NOVEMBER 06, 2000. SURVEY BY: J.J. HOWARD.

REV.	BY / DATE	CHK'D / DATE	DESCRIPTION	PROJ ENGR / DATE	SUPV ENGR / DATE
C	11/02/06		November 12, 2004 Permit		JH 11/02/06
B	MK 11/02/06		ISSUED IN RESPONSE TO MODIFICATION DATED NOVEMBER 2, 2006		MHS 11/02/06
A	MK 7/28/98		ISSUED FOR PART B PERMIT RENEWAL APPLICATION		

USEcology Idaho
an American Ecology company

SITE B
GRAND VIEW, IDAHO
US EPA ID NO. IDD 073 114 654

TITLE:
GENERAL FACILITY TOPOGRAPHIC PLAN SHEET 1 – (SECTION 19)

DRAWN BY: MK	DATE 2/20/98	SCALE: 1"=200'	FILE CODE PRMIT01D	REV. NO.
CHECKED	DATE	ENGINEER DATE	DWG. NO. PRMI–T01	D
PROJ. MGR.	DATE	APPROVED DATE	PROJ. NO. PRMI	

PROJ. NO. PRMI
DWG. NO. PRMI–T01

DWG. NO. PRMI-T03
PROJ. NO. PRMI

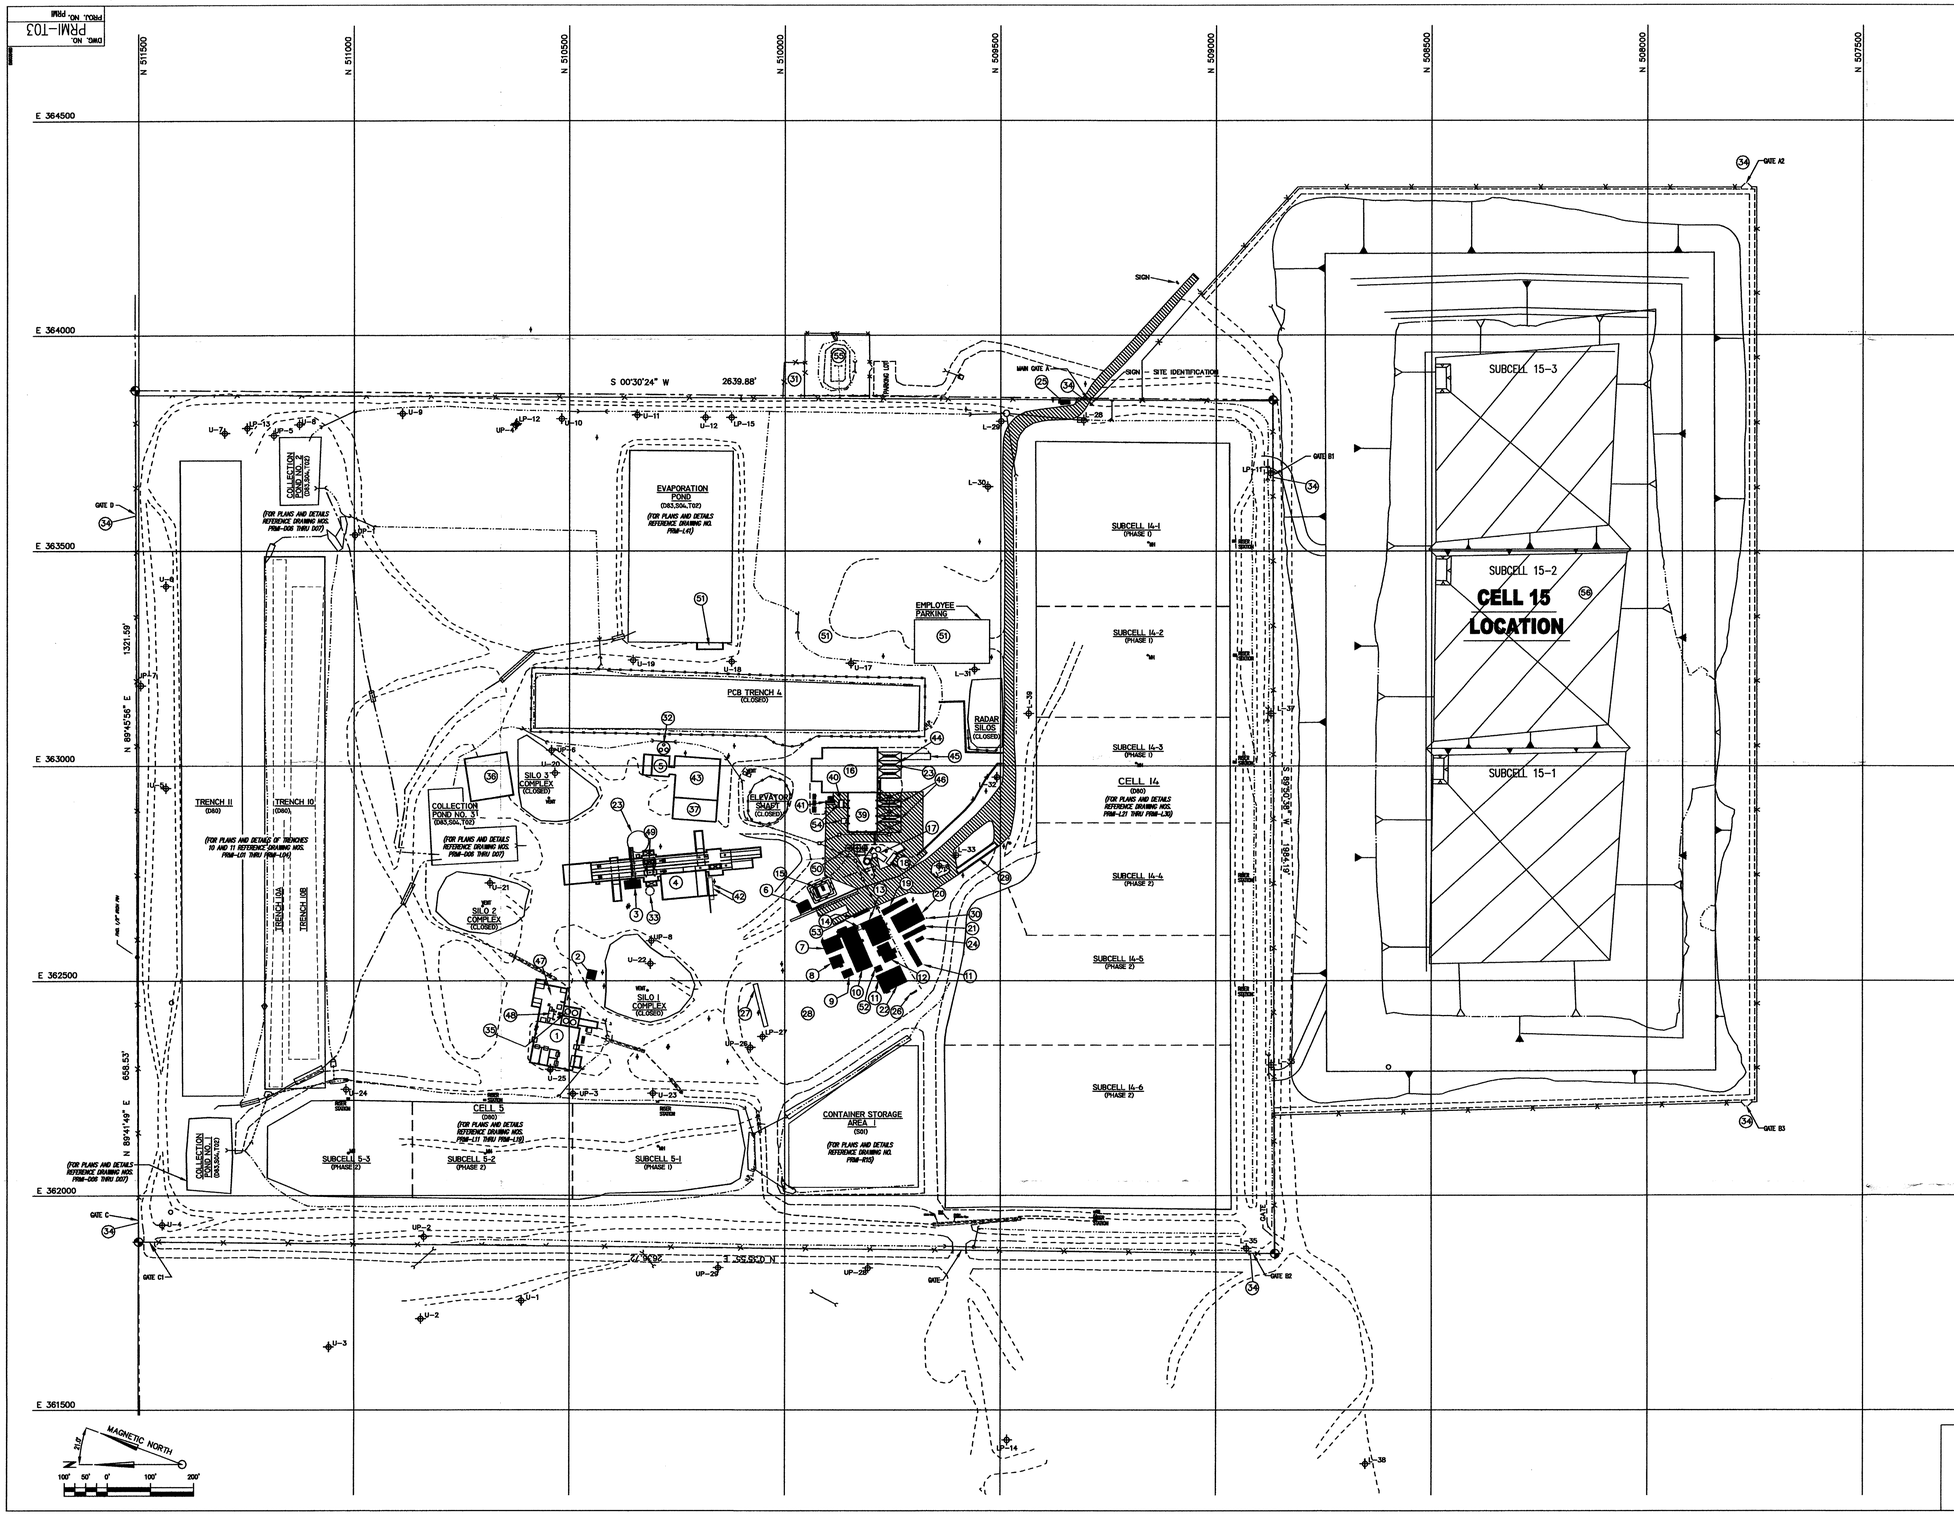

LEGEND

- 5/8" IRON PIN W/ ALUMINUM CAP
- POWER POLE
- U-14 WELL
- FENCE LINE
- PROPERTY BOUNDARY
- UNIMPROVED ROAD
- PAVED ROAD
- RCRA UNIT BOUNDARY
- CULVERT
- DRAINAGE
- CARRIER PIPE
- POND WATER TRANSFER PIPE
- 34 FACILITY KEY NUMBER
- LEACHATE PIPE W/SLEEVE

FACILITY KEY AND PROCESS CODES

1 CONTAINER STORAGE PAD 4 (S01,T04,T21,T38,T39)
2 COMPRESSOR/ACC BUILDING
3 STABILIZATION LAB FACILITY
4 STABILIZATION FACILITY (S01,T04,T21,T38,T39)
5 PCB PROCESSING BUILDING
6 VEHICLE WASH FACILITY
7 FIREHOUSE
8 SAFETY BUILDING
9 STORAGE BUILDING
10 MAINTENANCE SHOP/FIELD TECH BUILDING
11 DECONTAMINATION BUILDING
12 LAB OFFICES
13 RECEIVING OFFICE/LAB
14 TRUCKER'S LOUNGE
15 FUEL STORAGE TANKS/FUELING STATION
16 CONTAINMENT BUILDING (S06,T01,T04)
17 PUMP HOUSE/WATER STORAGE TANKS
18 COMPRESSED GAS STORAGE AREA
19 TRANSPORTATION BUILDING
20 ADMINISTRATION/LUNCH ROOM
21 REGULATORY OFFICE
22 RECORDS STORAGE BUILDING
23 REAGENT STORAGE
24 EXED TRAILER
25 SECURITY BUILDING
26 PROPANE TANK
27 SAMPLING PLATFORM
28 STAGING AREA
29 TRUCK SCALE
30 FLAG POLE
31 WEATHER STATION
32 DIESEL & PCB STORAGE TANK CONTAINMENT
33 UNDERGROUND CLEAN WATER TANK
34 DECONTAMINATION GATES
35 RCRA STORAGE TANKS-4 UNITS (S02,T01)
36 CONTAINER STORAGE PAD 5 (S01,T04,T21,T38,T39)
37 PAD 6-RCRA/PCB STORAGE BUILDING APRON
38 "UNASSIGNED"
39 STABILIZATION BUILDING (S06,T04)
40 BAG HOUSE
41 HEPA FILTER HOUSE AND FAN
42 YARD TRUCK SCALE
43 RCRA/PCB STORAGE BUILDING (S01,T04,T21,T38,T39)
44 CONTAINMENT BUILDING TRUCK UNLOADING APRONS 1,2 AND 3 (S01,T04,T21,T38,T39)
45 CONTAINMENT BUILDING TRUCK UNLOADING RAMP
46 STABILIZATION BUILDING TRUCK UNLOADING APRONS 1 AND 2 (S01,T04,T21,T38,T39)
47 PROCESS PLANT PAD
48 LEACHATE TREATMENT SYSTEM
49 STABILIZATION FACILITY ADDITIVE SILOS
50 STABILIZATION BUILDING ADDITIVE SILOS
51 EVAPORATION POND LOADING/UNLOADING AREA
52 OFFICE TRAILER SANITARY TANK
53 LAB WASTE HOLDING TANK
54 CONTROL HOUSE
55 ET CAP TEST PAD
56 CELL 15

GENERAL NOTES:

1. EXISTING SITE TOPOGRAPHY, PHYSICAL FEATURES AND DELINEATIONS OBTAINED FROM AERIAL PHOTOGRAPHY AND SURVEYED DATA PROVIDED TO ENVIROSOURCE TECHNOLOGIES BY: J.J. HOWARD ENGINEERING-SURVEYING, 1075-A HILL ROAD, BOISE, IDAHO 83702. DATE OF ORIGINAL SURVEY – NOVEMBER 4, 1995.

2. ADDITIONALLY THE FOLLOWING AREAS OF THE SITE HAVE BEEN UPDATED AND INCORPORATED INTO THE EXISTING SITE PLAN AS FOLLOWS:

   A. AN ADDITIONAL 1,000 FEET TO THE NORTH OF SECTION 19 WAS BEEN SURVEYED AND INCORPORATED INTO THE EXISTING TOPOGRAPHY. SURVEY BY: J.J. HOWARD DATED FEBRUARY 20, 1996.

   B. STABILIZATION AND CONTAINMENT BUILDING UPDATED AS OF JANUARY 14, 1997. SURVEY BY: J.J. HOWARD. DESIGN CONTOURS BY: ENVIROSOURCE TECHNOLOGIES.

   C. PAD 4 PROCESS PLANT AREA UPDATED AS OF APRIL 15, 1998. SURVEY BY: J.J. HOWARD.

   D. LEACHATE FORCE MAIN AND SOIL STOCKPILE SURVEY UPDATED AS OF FEBRUARY 15, 1999. SURVEY BY: J.J. HOWARD.

   E. THE CURRENT TOP OF WASTE ELEVATIONS FOR CELL 5 AS OF JANUARY 2, 1999. SURVEY BY: J.J. HOWARD.

   F. THE CURRENT TOP OF WASTE ELEVATIONS FOR CELL 14 AS OF JANUARY 04, 2001. SURVEY BY: J.J. HOWARD.

   G. TOPOGRAPHY OF TRENCHES 10 AND 11 UPDATED AS OF SEPTEMBER 12, 2000. SURVEY BY: J.J. HOWARD.

   H. UPDATE OF CONTAINER STORAGE AREA NO. 1 TOPOGRAPHY AS OF JUNE 16, 1999. SURVEY BY: J.J. HOWARD.

   I. BORROW AREA TOPOGRAPHY UPDATED AS OF DECEMBER 12, 2000. SURVEY BY: J.J. HOWARD.

   J. WEST HAUL ROAD TOPOGRAPHY UPDATED AS OF DECEMBER 05, 2000. SURVEY BY: J.J. HOWARD.

   K. ET CAP TEST PAD TOPOGRAPHY UPDATED AS OF NOVEMBER 06, 2000. SURVEY BY: J.J. HOWARD.

REV.	BY DATE	CHK'D DATE	DESCRIPTION	PROJ. ENGR. DATE	PROJ. MGR. DATE
C			NOVEMBER 2, 2006 PERMIT MOD		
B			USE) RCRA PERMIT DATED NOVEMBER 12, 2004		
A	JE 7/19/96		ISSUED FOR PART B PERMIT RENEWAL APPLICATION		

USEcology Idaho
an American Ecology company

SITE B
GRAND VIEW, IDAHO
US EPA ID NO. IDD 073 114 654

TITLE:
TYPICAL
FACILITY SITE PLAN

DRAWN BY: MK	DATE: 2/05/98	SCALE:	FILE CODE: PRMITRCD	REV. NO.
CHECKED	DATE	ENGINEER	DATE	DWG. NO. PRMI-T03	D
PROJ. MGR.	DATE	APPROVED	DATE	PROJ. NO. PRMI	