632513

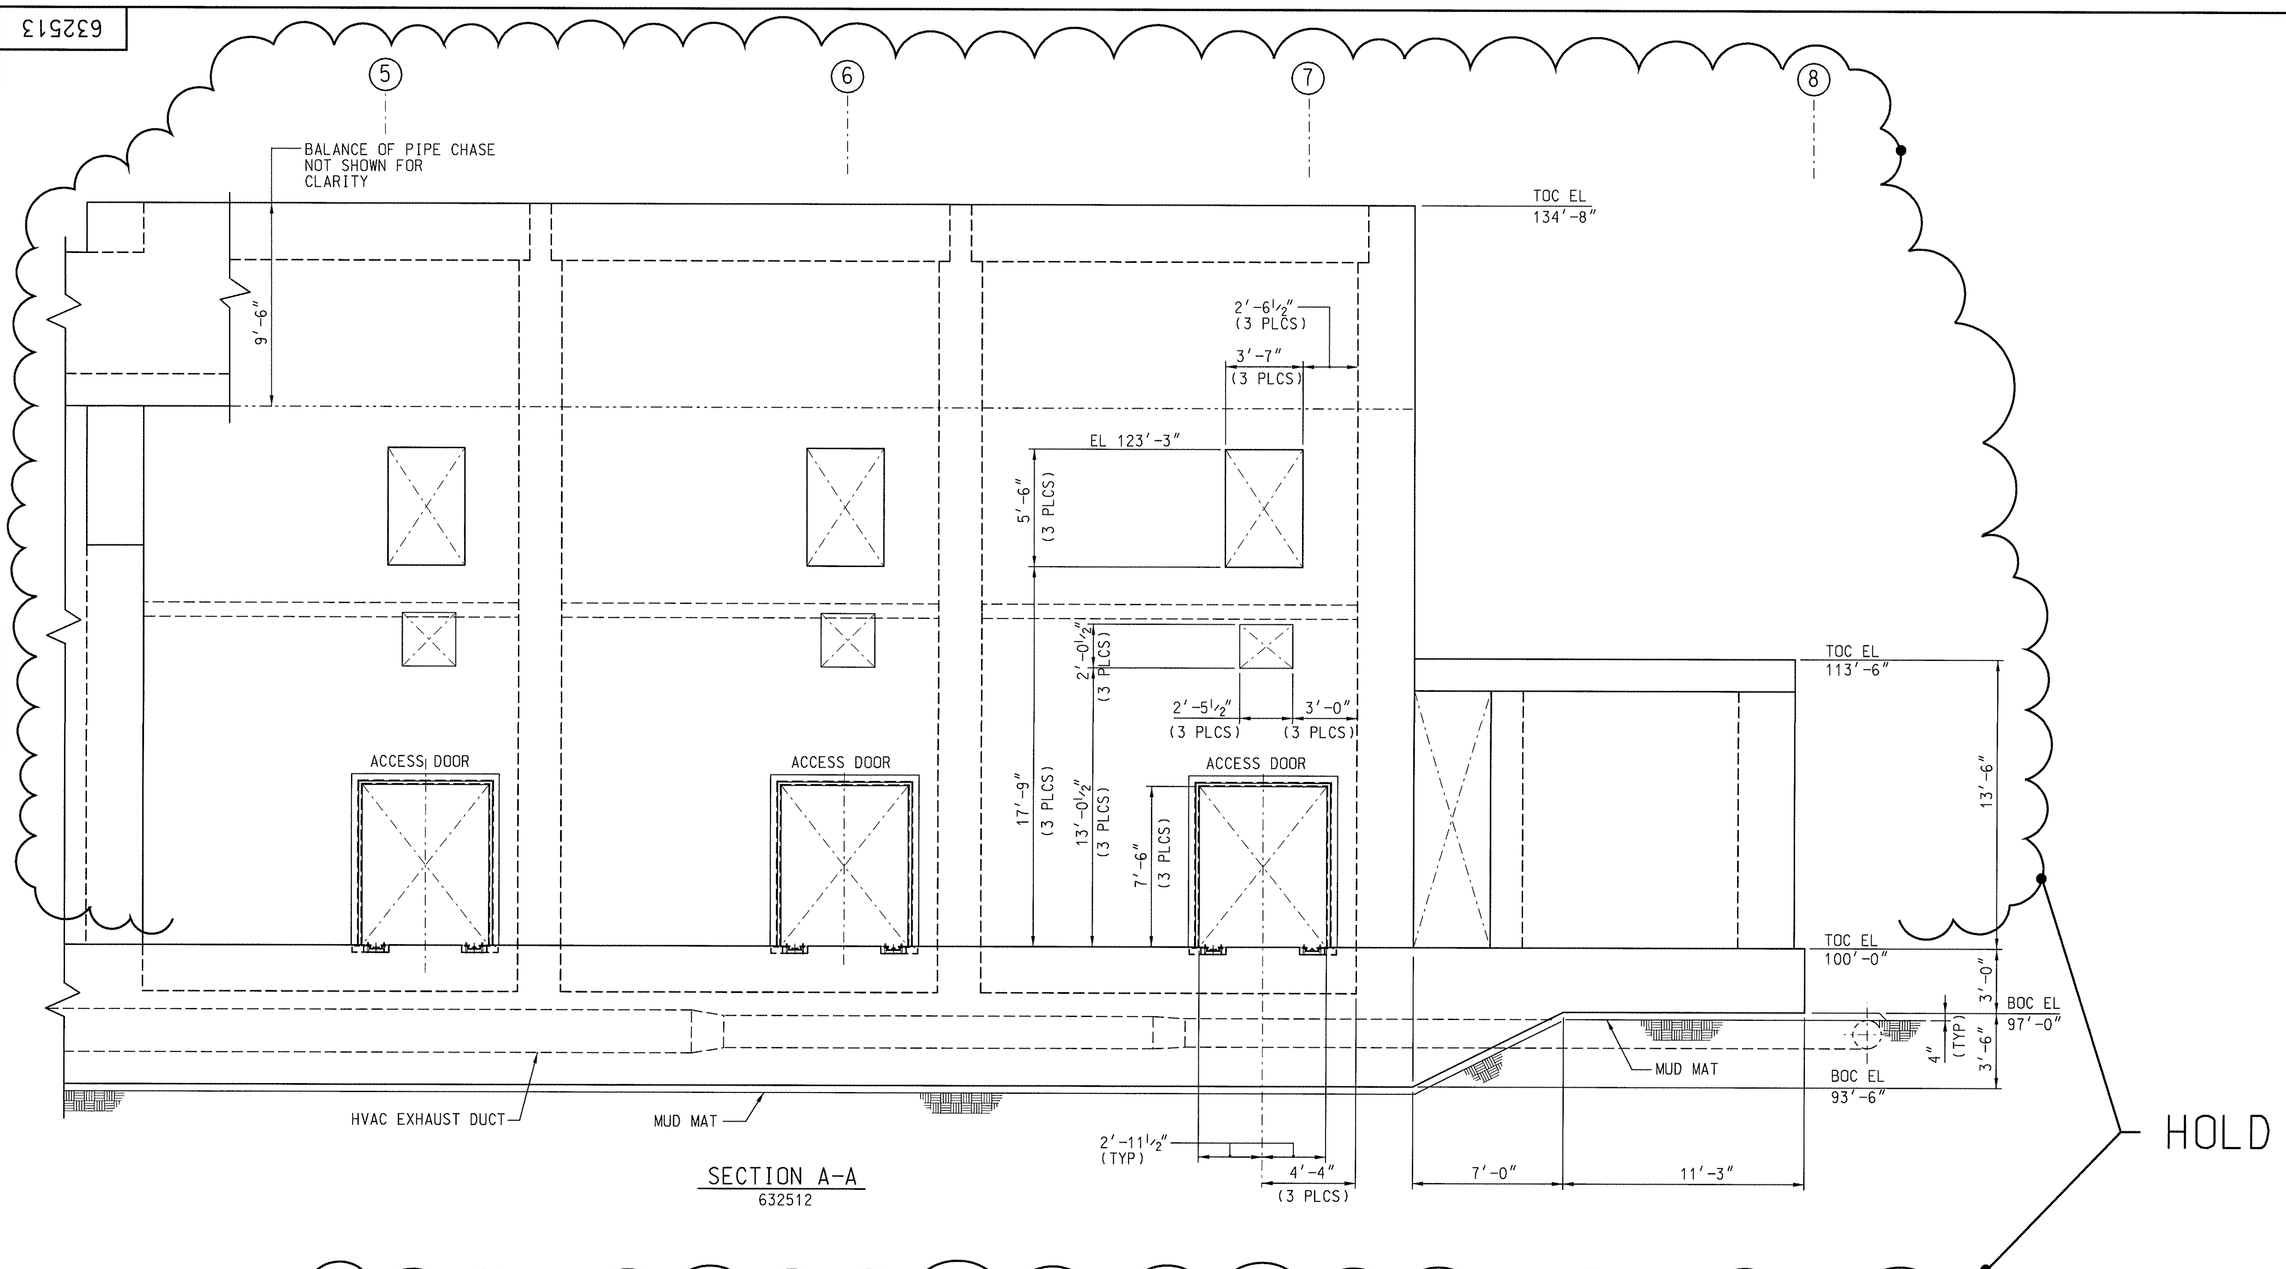

SECTION A-A
632512

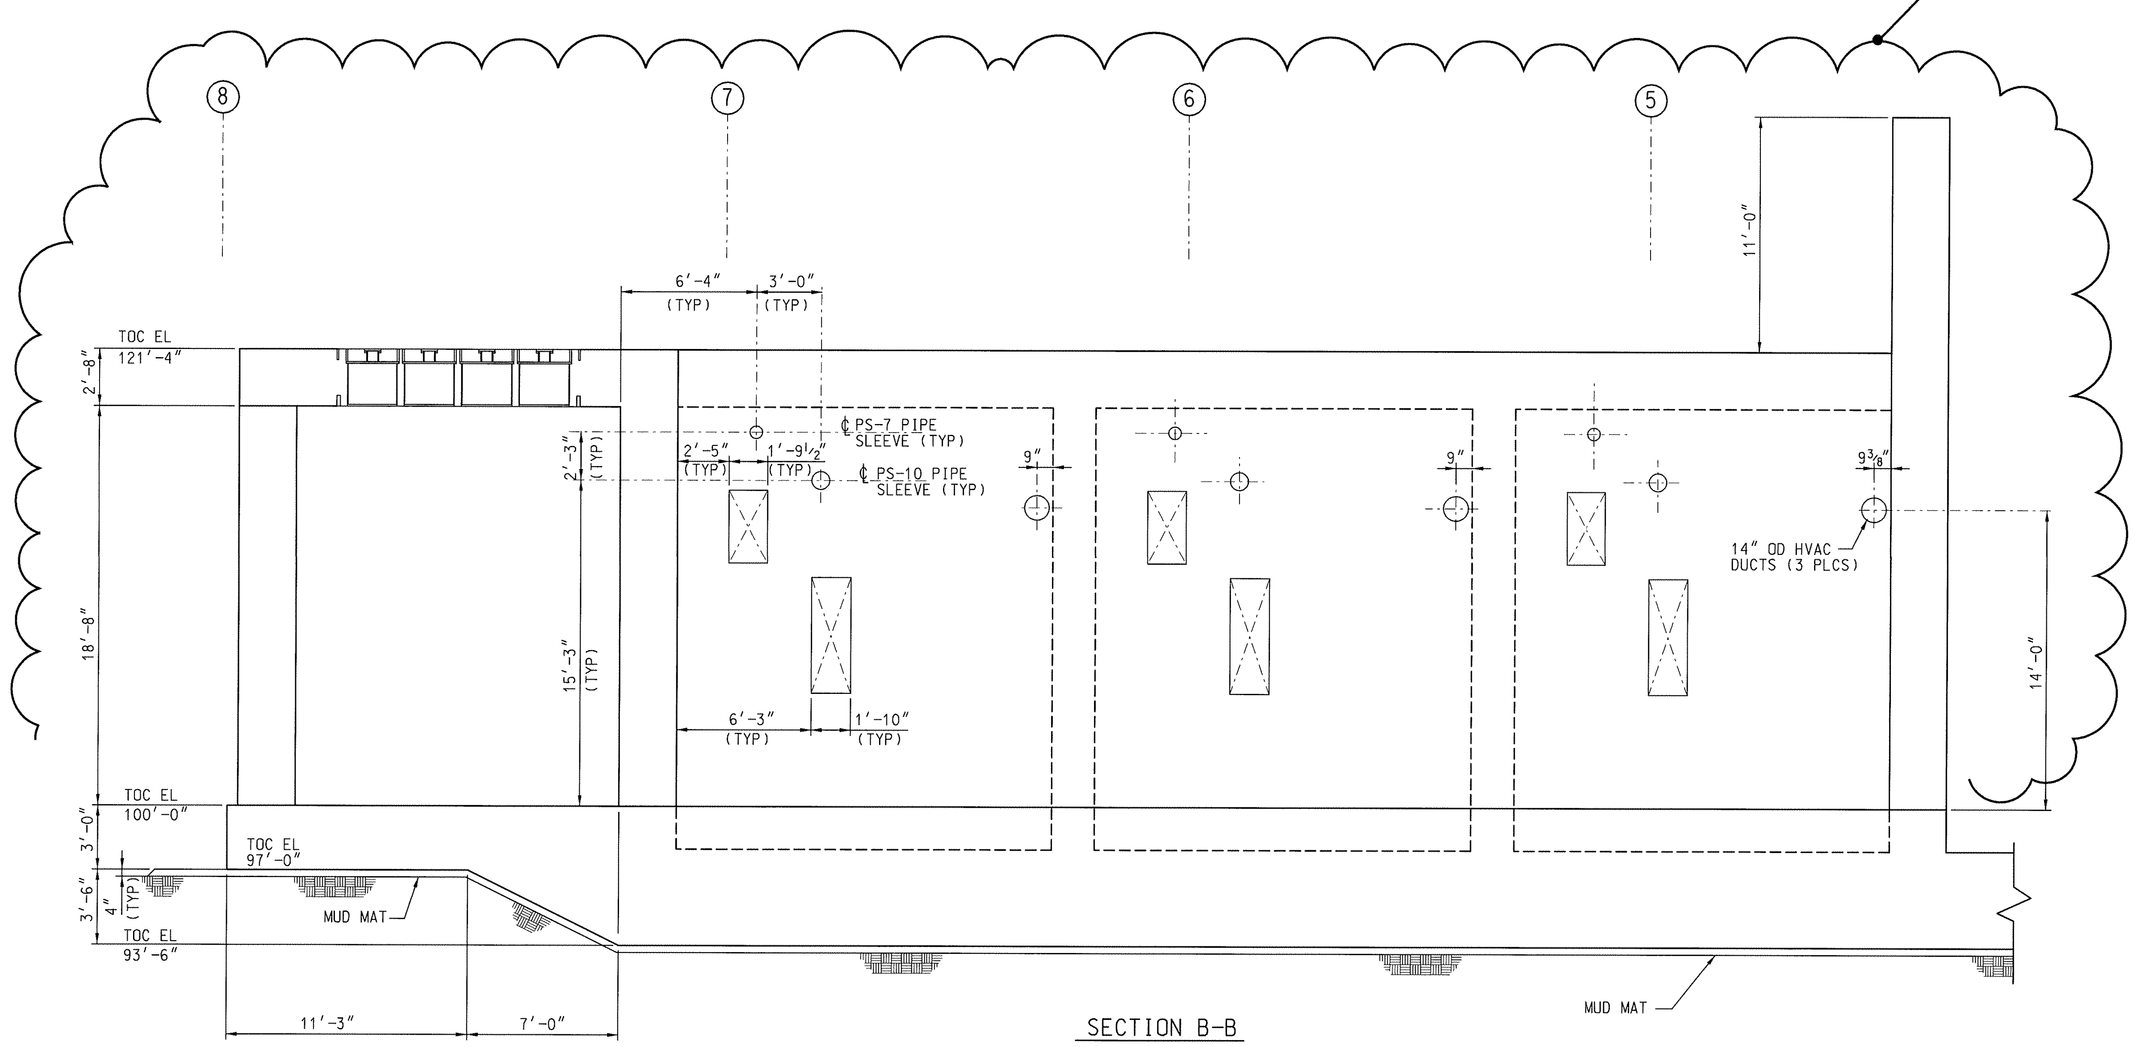

SECTION B-B
632512

REV	DATE	DESCRIPTION	By/Chk
0	9/29/06	ISSUE FOR LLP-2	REL/NRC
			/
			/
			/

NOTES

1. SAFETY SIGNIFICANT - PACKAGING CELL, SHEILDING WALLS, FLOOR AND ROOF.
2. FOR CONCRETE GENERAL NOTES AND STANDARD DETAILS SEE DWGS 632451 AND 632452.

REFERENCE DRAWINGS

DRAWING NO.	DRAWING TITLE

IDAHO CLEANUP PROJECT
INTEGRATED WASTE TREATMENT UNIT

CONCRETE PACKAGING CELLS
WALL ELEVATIONS

Washington Group International
7800 E. Union Ave. - Denver, CO 80237 - (303) 843-2000

REVISION APPROVAL RECORD				REV 0	
DISCIPLINE	BY	DATE	DISCIPLINE	BY	DATE
ARCH.	–	–	MECHANICAL		
CIVIL	–	–	NUCLEAR		–
ELECTRICAL		9/29/06	PIPING		
ENVIRON.	–	–	PROCESS	–	–
GEN. ARRANG.	–	–	QA / QC		9-29-06
HVAC		9/29/06	STRUCTURAL		9/29/06
I & C	–	–	REMOTE HDL.	–	–
			SYS. ENG.	–	–

DRAWING STATUS				
ISSUED	REV	DATE	LDE	PEM
PRELIMINARY	C	09/28/06	TR	NA
APPROVED FOR CONSTRUCTION	0	9/29/06	TR	

NOT APPROVED FOR CONSTRUCTION UNLESS SIGNED & DATED. DESTROY ALL PRINTS BEARING EARLIER DATE &/OR REV.NO.

PROFESSIONAL ENGINEER REGISTERED 12007 9/29/06 STATE OF IDAHO TOM N. RICH

SIZE	FOR DRAWING INDEX SEE DRAWING NO.
E	200-1696-01-923-632450

SCALE: AS NOTED	PLAN NOTE	PROJECT NO. 28339	
DRAWN: REL	DATE 9/28/06		
DESIGNED: FC	DATE 9/28/06	MDS: P.1.04.03.04	
CHECKED: NRC	DATE 9/29/06	SYSTEM:	QUALITY LEVEL: 2
VERIFIED: TST	DATE 9/29/06	DRAWING NUMBER 632513	REV 0
APPROVED:	DATE		
CAD FILE NAME: 632513.dgn		INDEX CODE NUMBER: AREA 200 / TYPE 1696 / CL 62 / SEQ 923	SHEET S-63

@WG1@DESIGN_FILE_PATH_AND_NAME_EXTENSION@
29-SEP-2006 10:15

INCHES 1 2 — CENTIMETERS 1 2 3 4 5 6

7 6 5 4 3 2 1