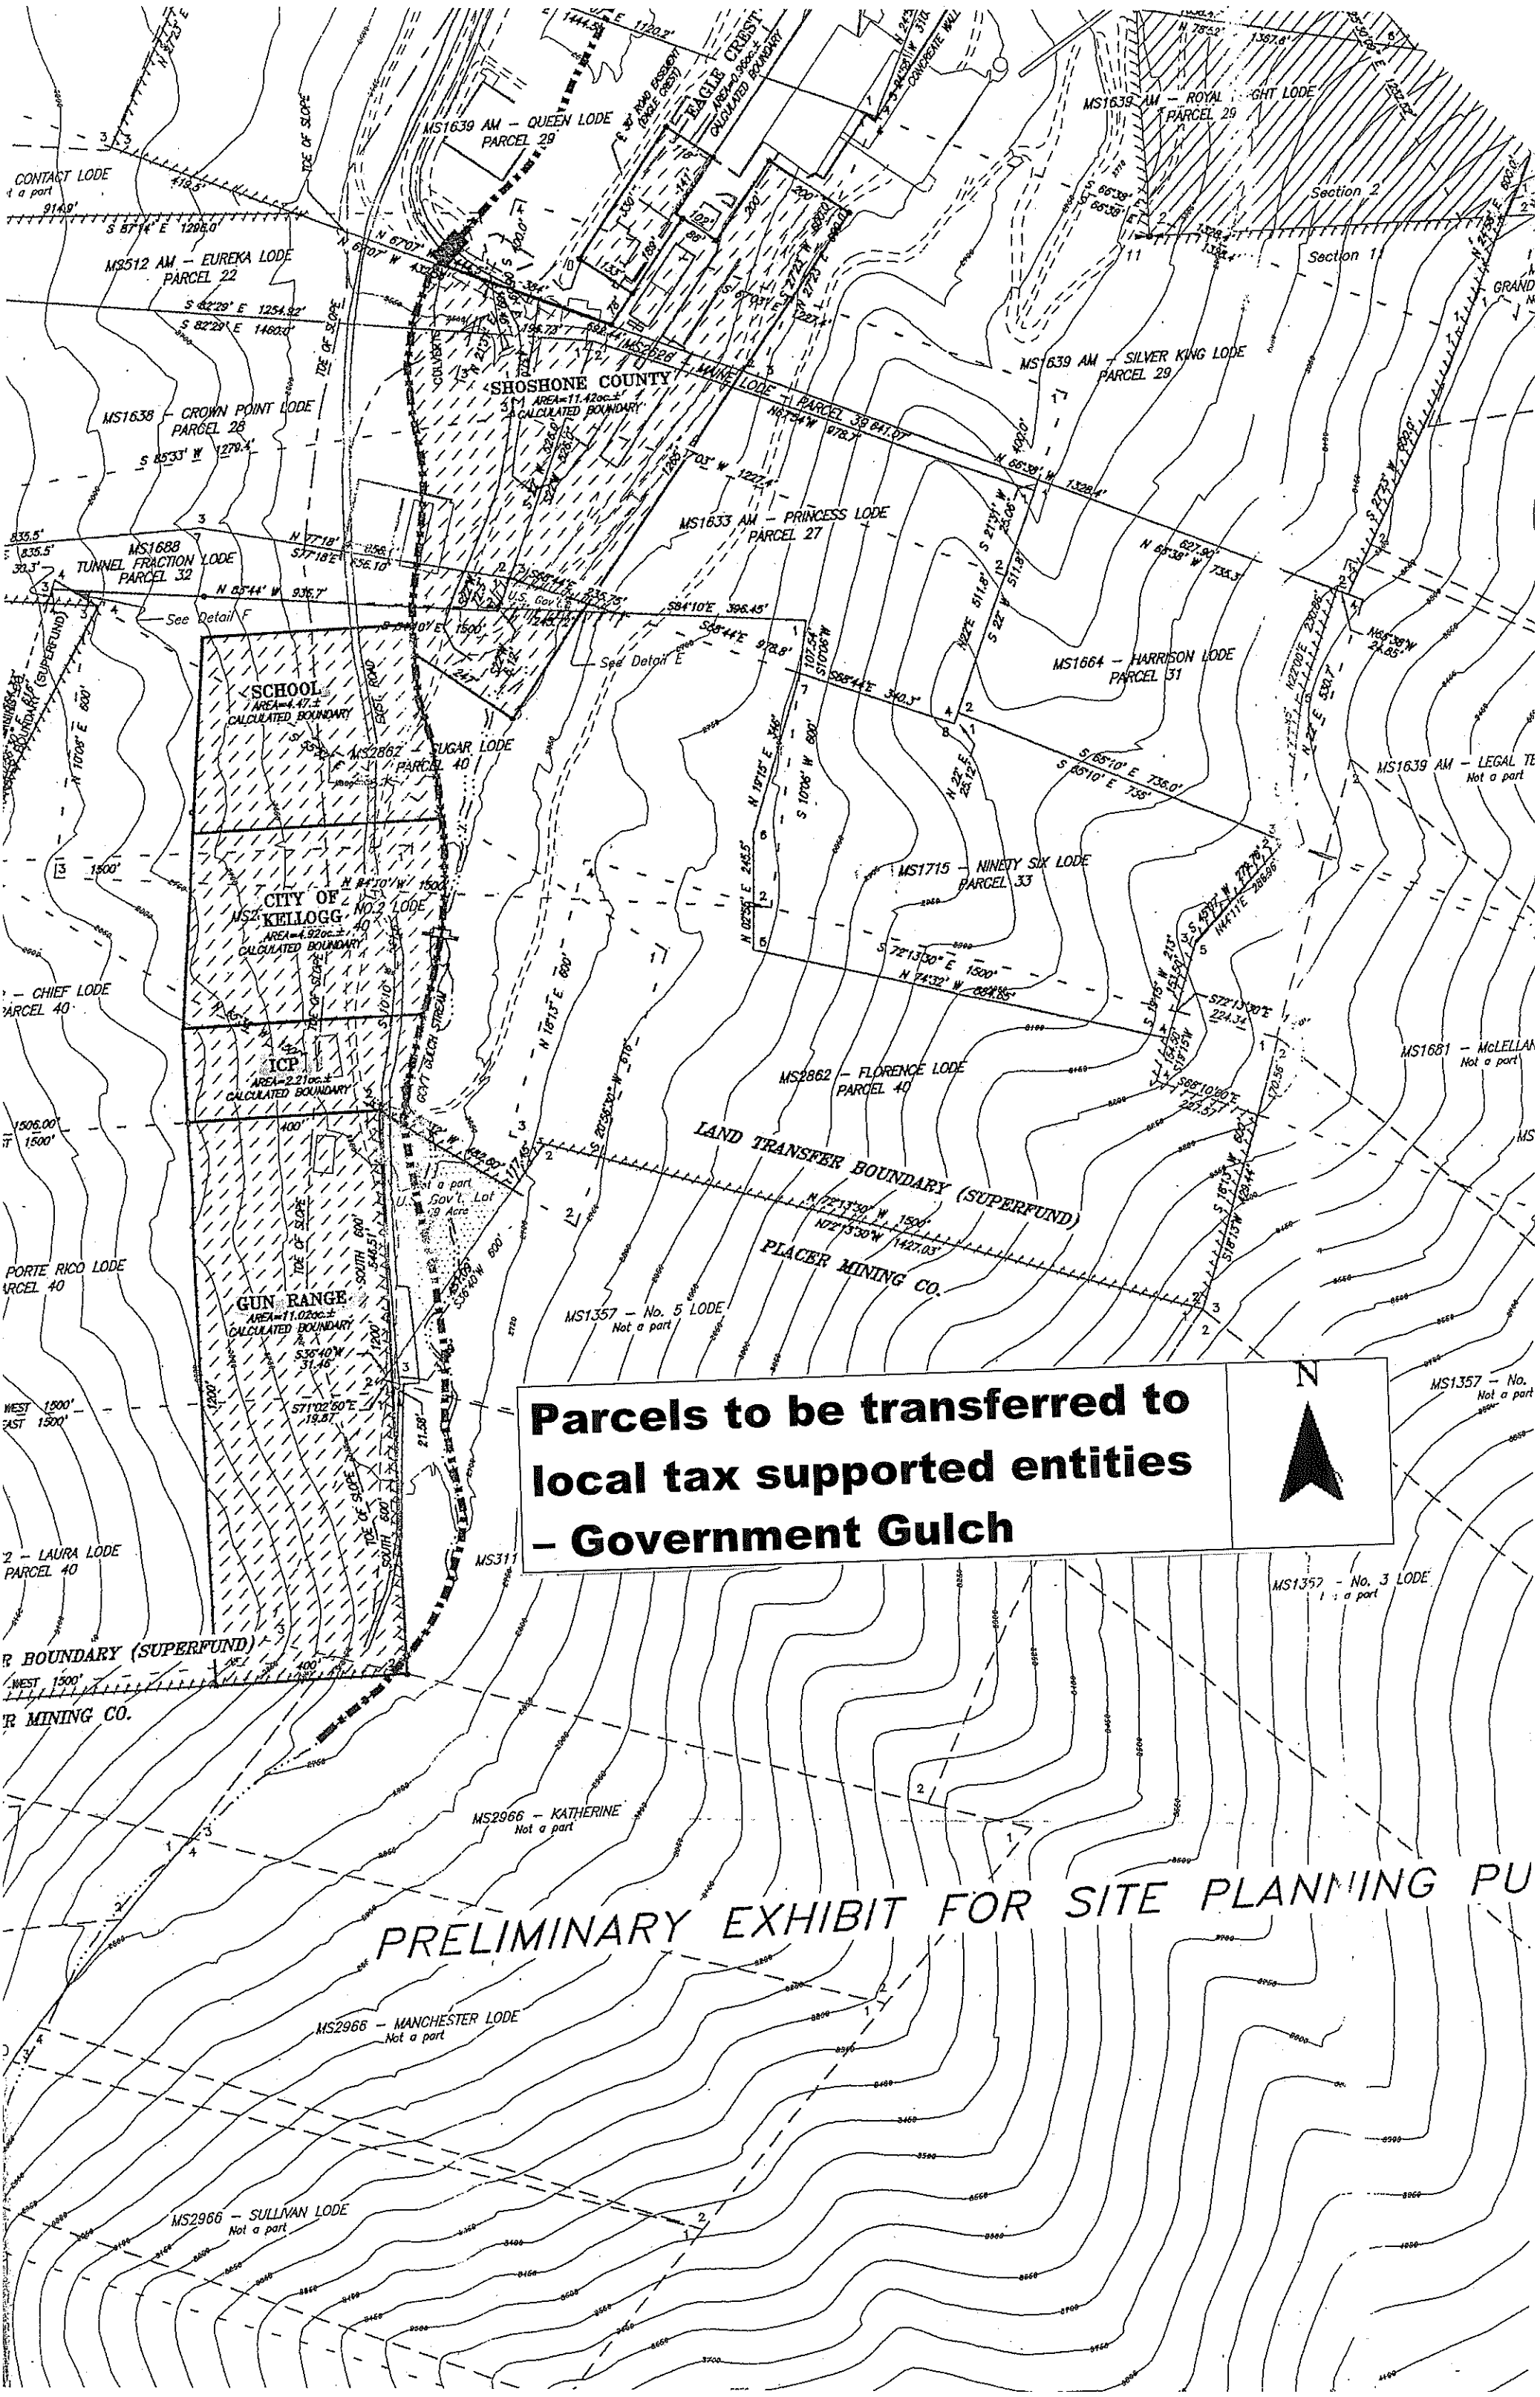
Parcels to be transferred to local tax supported entities – Government Gulch
N
PRELIMINARY EXHIBIT FOR SITE PLANNING PU
SHOSHONE COUNTY
AREA=11.42ac.±
CALCULATED BOUNDARY
SCHOOL
AREA=4.47.±
CALCULATED BOUNDARY
CITY OF KELLOGG
AREA=4.92ac.±
CALCULATED BOUNDARY
ICP
AREA=2.21ac.±
CALCULATED BOUNDARY
GUN RANGE
AREA=11.02ac.±
CALCULATED BOUNDARY
EAGLE CREST
AREA=0.96ac.±
CALCULATED BOUNDARY
LAND TRANSFER BOUNDARY (SUPERFUND)
PLACER MINING CO.
MS1639 AM – QUEEN LODE
PARCEL 29
MS1639 AM – ROYAL
PARCEL 29
MS1639 AM – SILVER KING LODE
PARCEL 29
MS3512 AM – EUREKA LODE
PARCEL 22
MS1638 – CROWN POINT LODE
PARCEL 28
MS1633 AM – PRINCESS LODE
PARCEL 27
MS1688
TUNNEL FRACTION LODE
PARCEL 32
MS1664 – HARRISON LODE
PARCEL 31
MS2862 – SUGAR LODE
PARCEL 40
MS1715 – NINETY SIX LODE
PARCEL 33
MS2862 – FLORENCE LODE
PARCEL 40
MS1357 – No. 5 LODE
Not a part
MS2966 – KATHERINE
Not a part
MS2966 – MANCHESTER LODE
Not a part
MS2966 – SULLIVAN LODE
Not a part
MS1639 AM – LEGAL TE
Not a part
MS1681 – McLELLAN
Not a part
MS1357 – No. 3 LODE
CONTACT LODE
Section 2
Section 11
See Detail F
See Detail E