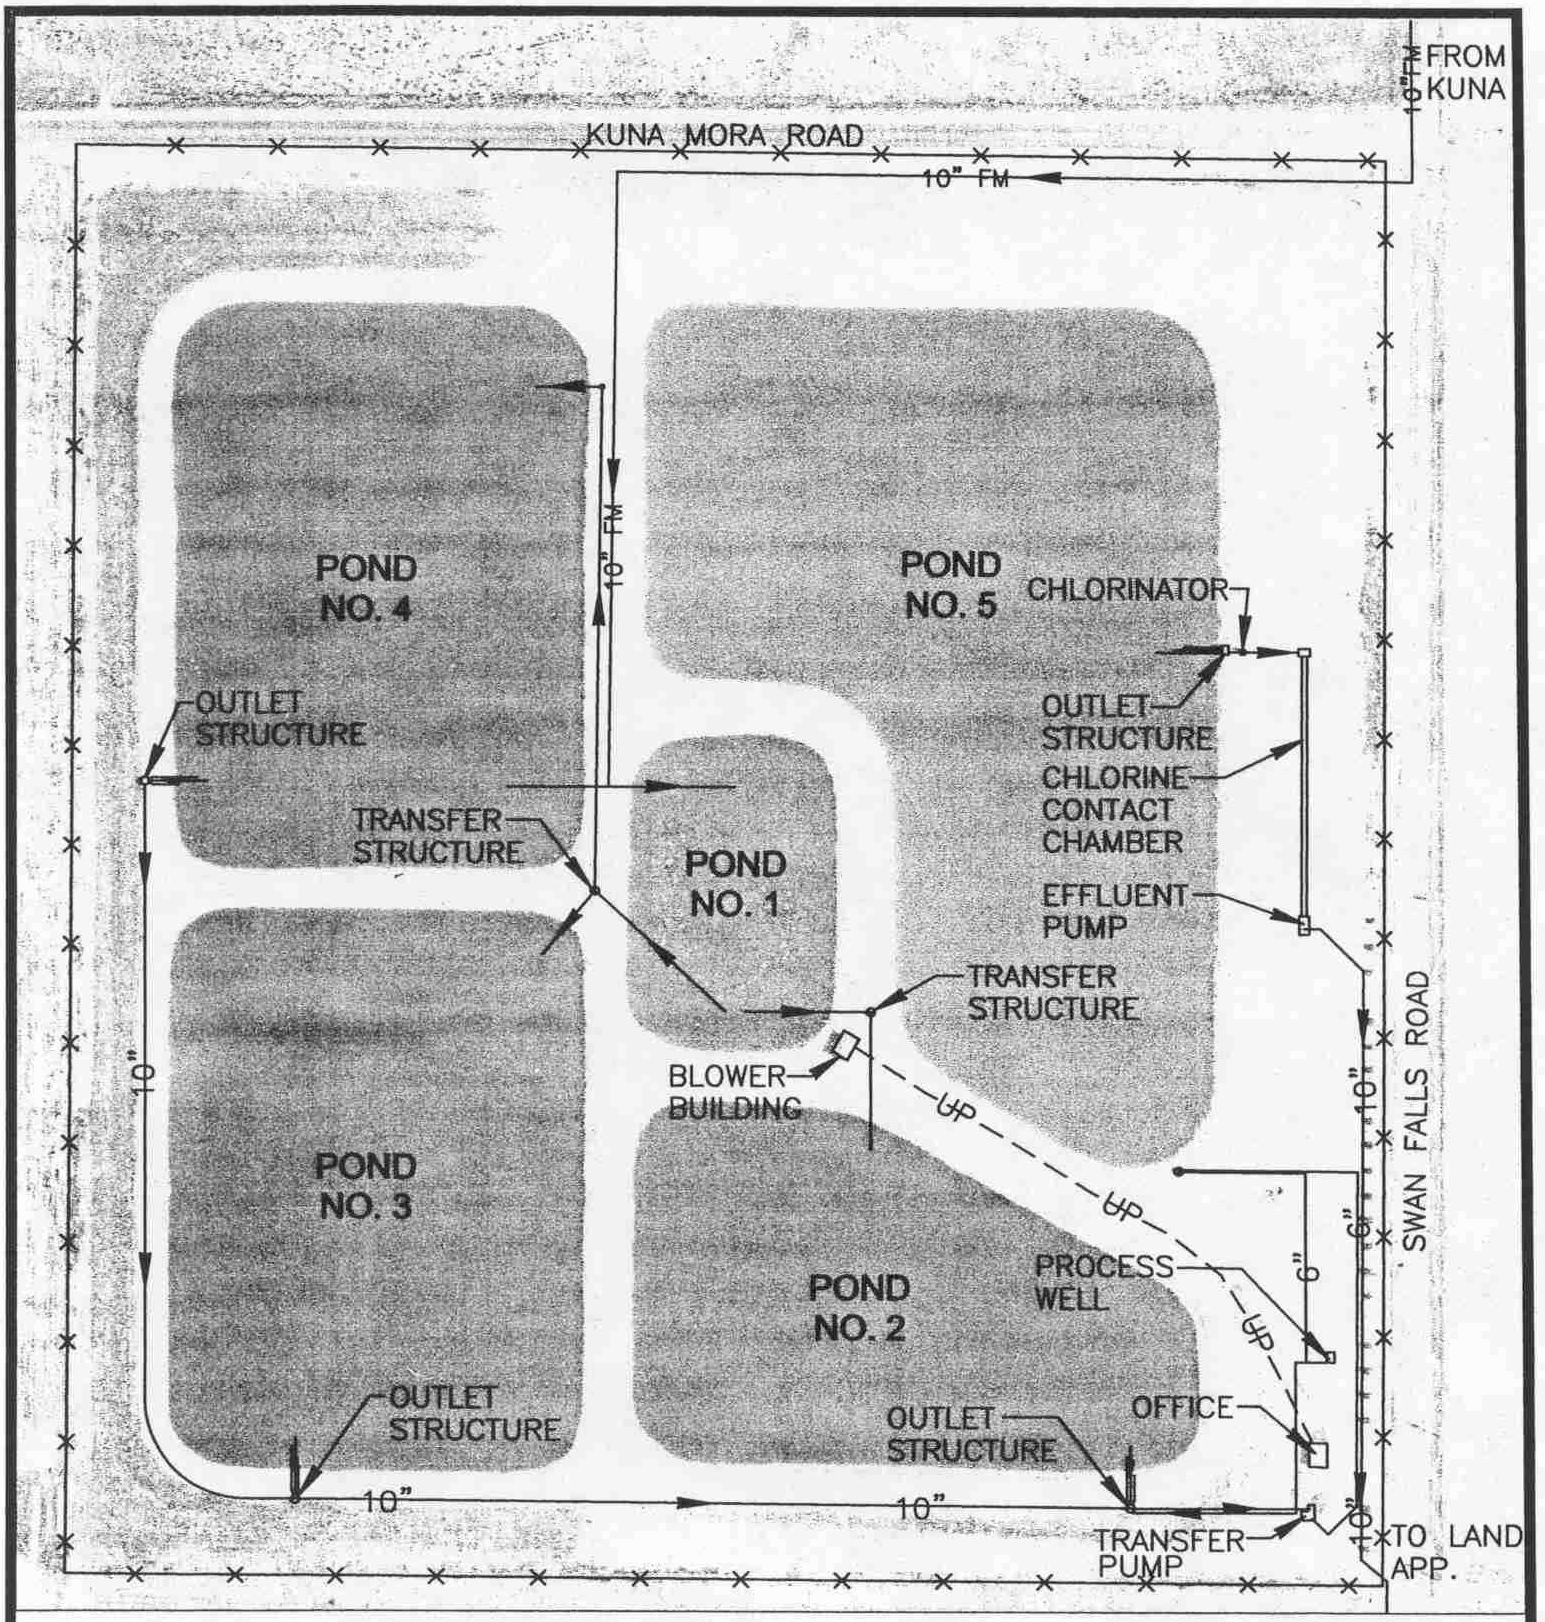

1"=200'

# FIGURE 3
## EXISTING TREATMENT PLANT SITE
FOR
CITY OF KUNA
WASTEWATER LAND APPLICATION PERMIT MODIFICATION

CIVIL SURVEY CONSULTANTS, INC.
100 S. ADKINS WAY
SUITE 101
MERIDIAN, IDAHO 83642