Attachment 12
RCRA Hazardous Waste Part A Permit Application
Table of Contents

A.0 RCRA Hazardous Waste Part A Permit Application 3

A.1 RCRA Subtitle C Site Identification Form 3

A.2 Hazardous Waste Permit Information Form 3

A.2.a HWPIF - "Item 7 - Process - Codes and Design Capacities" 3

A.2.b HWPIF - "Item 8 - Other Processes" 4

A.2.c HWPIF - "Item 9 - Description of Hazardous Wastes" 4

A.2.d HWPIF - "Item 10 - Map" 4

A.2.e HWPIF – "Item 11 - Facility Drawing" 5

A.2.f HWPIF – "Item 12 – Photographs" 5
A.2.f.(1) Description of Photographs 5

List of Figures

Figure A-1 Facility and Surrounding Area Topographic Map

Figure A-2 General Site Plan

Figure A-3 Aerial Photograph

Figure A-4 Annotated Aerial Photograph

List of Appendices

Appendix A.1 RCRA Hazardous Waste Part A Permit Application

Appendix A.2 Part A Continuation Form – Waste Codes and Quantities

A.0 RCRA Hazardous Waste Part A Permit Application

As part of the RCRA Part B Permit Renewal Application for US Ecology Idaho, Inc. (USEI), the RCRA Hazardous Waste Part A Permit Application has been updated as required under the Permit Application process. This Section defines the processes to be used for the treatment, storage, and disposal of hazardous wastes; the design capacity of such processes; and the specific hazardous wastes to be handled at the USEI Site "B" treatment, storage, and disposal facility (TSDF) in Owyhee County, Idaho. These forms are being submitted consistent with IDAPA 58.01.05.012 (40 CFR 270.10 and 40 CFR 270.13). The RCRA Hazardous Waste Part A Permit Application consists of two forms included in the US EPA Part A Form (USEPA Form 8700-23): the RCRA Subtitle C Site Identification Form and the Hazardous Waste Permit Identification Form.

A.1 RCRA Subtitle C Site Identification Form

The "RCRA Subtitle C Site Identification (Site ID) Form" has been updated as required under the Permit Application process. US EPA Part A Form (USEPA Form 8700-23), dated December 2011 was utilized and provides updated site specific information for items that have changed and verifies information for those items that remain unchanged. The Site ID Form is included in Appendix A.1 of this section.

A.2 Hazardous Waste Permit Information Form

The "Hazardous Waste Permit Information Form" has been updated as required under the Permit Application process. U.S. EPA Part A Form (USEPA Form 8700-23), dated December 2011, was utilized and includes the current and proposed hazardous waste management activities. The "Hazardous Waste Permit Information Form" (HWPIF), was completed in accordance with applicable instructions for the form, and is included in Appendix A.1 of this section. Additional information required by this form is included as follows:

- "Item 7 - Process - Codes and Design Capacities" are identified in Section A.2.1.
- "Item 8 – Other Treatment Processes" are identified in Section A.2.2;
- "Item 9 – Description of Hazardous Wastes" are identified in Section A.3;
- "Item 10 – Map" is described in Section A.2.4 and shown on Figure A-1;
- "Item 11 – Facility Drawing" is described in Section A.2.5 and shown on Figure A-2; and
- "Item 12 – Photographs" is described in Section A.2.6 and shown on Figure A-3 and A-4.

A.2.a HWPIF - "Item 7 - Process - Codes and Design Capacities"

The following process code descriptions are provided to clarify the codes listed in Item 7 of the HWPIF, and to describe all processes that will be used to treat, store, or dispose of hazardous waste at this facility.

- Code D80 - Landfill Disposal;
- Code D83 - Surface Impoundment Disposal;
- Code S01 - Container Storage including Container Storage Areas 4, 5, and 7;
- Code S02 - Tank Storage;
- Code S04 - Surface Impoundment Storage;
- Code S06 - Containment Building Storage includes the storage of hazardous waste materials in the sort floors, oversized material bin, ancillary staging areas, Mixing Bin Tanks, or RCRA containers within the Containment Building;
- S099 – Other Storage including the Container Storage Area;
- Code T01 - Tank Treatment;
- Code T02 - Surface Impoundment Treatment;

- Code T04 - Other Treatment including treatment in containers; and
- Code T94 - Containment Building Treatment.

In addition to these process codes, the design capacity of each process is provided as part of the description using appropriate units of measure. The design capacity for the landfill units are indicated as total design capacity of the landfill unit, along with the remaining, unused capacity of the landfill unit. Each process listed in Item 7 of the HWPIF is identified on the facility drawing (Figure A-2), and annotated aerial photograph (Figure A-4).

A.2.b HWPIF - "Item 8 - Other Processes"

The following process descriptions are provided as required to meet the instructions for Code T04 - Other Treatment, and to identify processes that will be used for which a code is not contained in Item 7 of the HWPIF. These additional processes include process codes are as follows:

- Code T04 - Other Treatment in containers.
- Code S099 – Other Storage including the Container Storage Area 1.

In addition to these other process codes, the design capacity of each process is provided as part of the description. Each process listed in Item 8 of the HWPIF is identified on the facility drawing (Figure A-2), and annotated aerial photograph (Figure A-4).

A.2.c HWPIF - "Item 9 - Description of Hazardous Wastes"

Each four (4) digit number from IDAPA 58.01.05.005 (40 CFR, Part 261, Subpart D) of each listed hazardous waste that will be handled is included. For hazardous wastes which are not listed in IDAPA 58.01.05.005 (40 CFR, Part 261, Subpart D), each four digit number from IDAPA 58.01.05.005 (40 CFR, Part 261, Subpart C) that describes the characteristics and/or toxic contaminants of those hazardous wastes have been included. Page 5 of 6 of the HWPIF has been reproduced to identify all of the hazardous waste codes handled at the facility, and is located in Appendix A.2.

The estimated annual quantity of waste to be handled for each listed waste and for each characteristic or toxic contaminant has identified for each individual line in Item 9 of the Part A. The process codes for listed hazardous waste and for characteristic hazardous waste have been included on each line of Item 9 of the Part A. These codes are "S01", "S02", and "000", where "000" is defined on the second line of column D(2) of Item 9 for all lines of Item 9 of the Part A using the codes identified in paragraphs A.2.a and A.2.b of this Section.

The Process Codes and Design Capabilities provide the general process and location of the processes. The specific technologies utilized (e.g., stabilization, chemical oxidation, etc.) are defined in more detail in Section C and D of this Part B Application.

A.2.d HWPIF - "Item 10 - Map"

A topographic map of the area extending 1 mile beyond the property boundaries of the facility is included as Figure A-1. The map shows the following information:

- The boundaries of the facility and contiguous property;
- All discharge structures, springs, and surface water bodies in the area, plus all drinking water wells within ¼ mile of the USEI facility which are identified by public records or known by USEI;

Due to the scale of the topographic map the following information is shown on Figure A-2:

- The legal boundaries of the facility;
- Existing discharge structures;
- All hazardous waste management facilities; and
- Location of all processes listed in Items 8 and 9 of the Part A, identified by process code.

A.2.e HWPIF – "Item 11 - Facility Drawing"

Since USEI's Site B is an existing facility, a drawing showing the general layout of the facility is included as Figure A-2. The facility drawing shows the following information:

- The legal boundaries of the facility and contiguous property;
- The name of each operation;
- Areas of past storage, treatment, or disposal operations;
- Areas of future storage, treatment, or disposal operations; and
- The approximate dimensions of the property boundaries and all storage, treatment, and disposal areas, identified by process codes of the Part A, to indicate the location of each unit.

A.2.f HWPIF – "Item 12 – Photographs"

The photographs of US Ecology Idaho, Inc.'s (USEI) Site B RCRA treatment, storage and disposal facility are included as Figures A-3 and A-4. These photographs taken in 2003 have been annotated to delineate pre-RCRA units, existing structures, existing management units for treating, storing or disposing hazardous waste materials, and proposed management units for treatment, storage, or disposal operations. For detailed information of pre-RCRA units, existing structures, existing management units for treating, storing or disposing hazardous waste materials, or proposed management units for treatment, storage, or disposal operations see Figure A-2 or Sections B, D and J of this Part B Application.

A.2.f.(1) Description of Photographs

The photograph included as Figure A-4 is the same photograph as Figure A-3, but the photograph has been annotated to included delineation of pre-RCRA units, existing structures, existing management units for treating, storing or disposing hazardous waste materials, and proposed management units for treatment, storage, or disposal operations.

Appendix A.1
RCRA Hazardous Waste Part A Permit Application

Appendix A.2
Part A Continuation Form – Waste Codes and Quantities

USEI Permit Renewal Application
US EPA ID. No: IDD073114654
Date: May 1, 2014

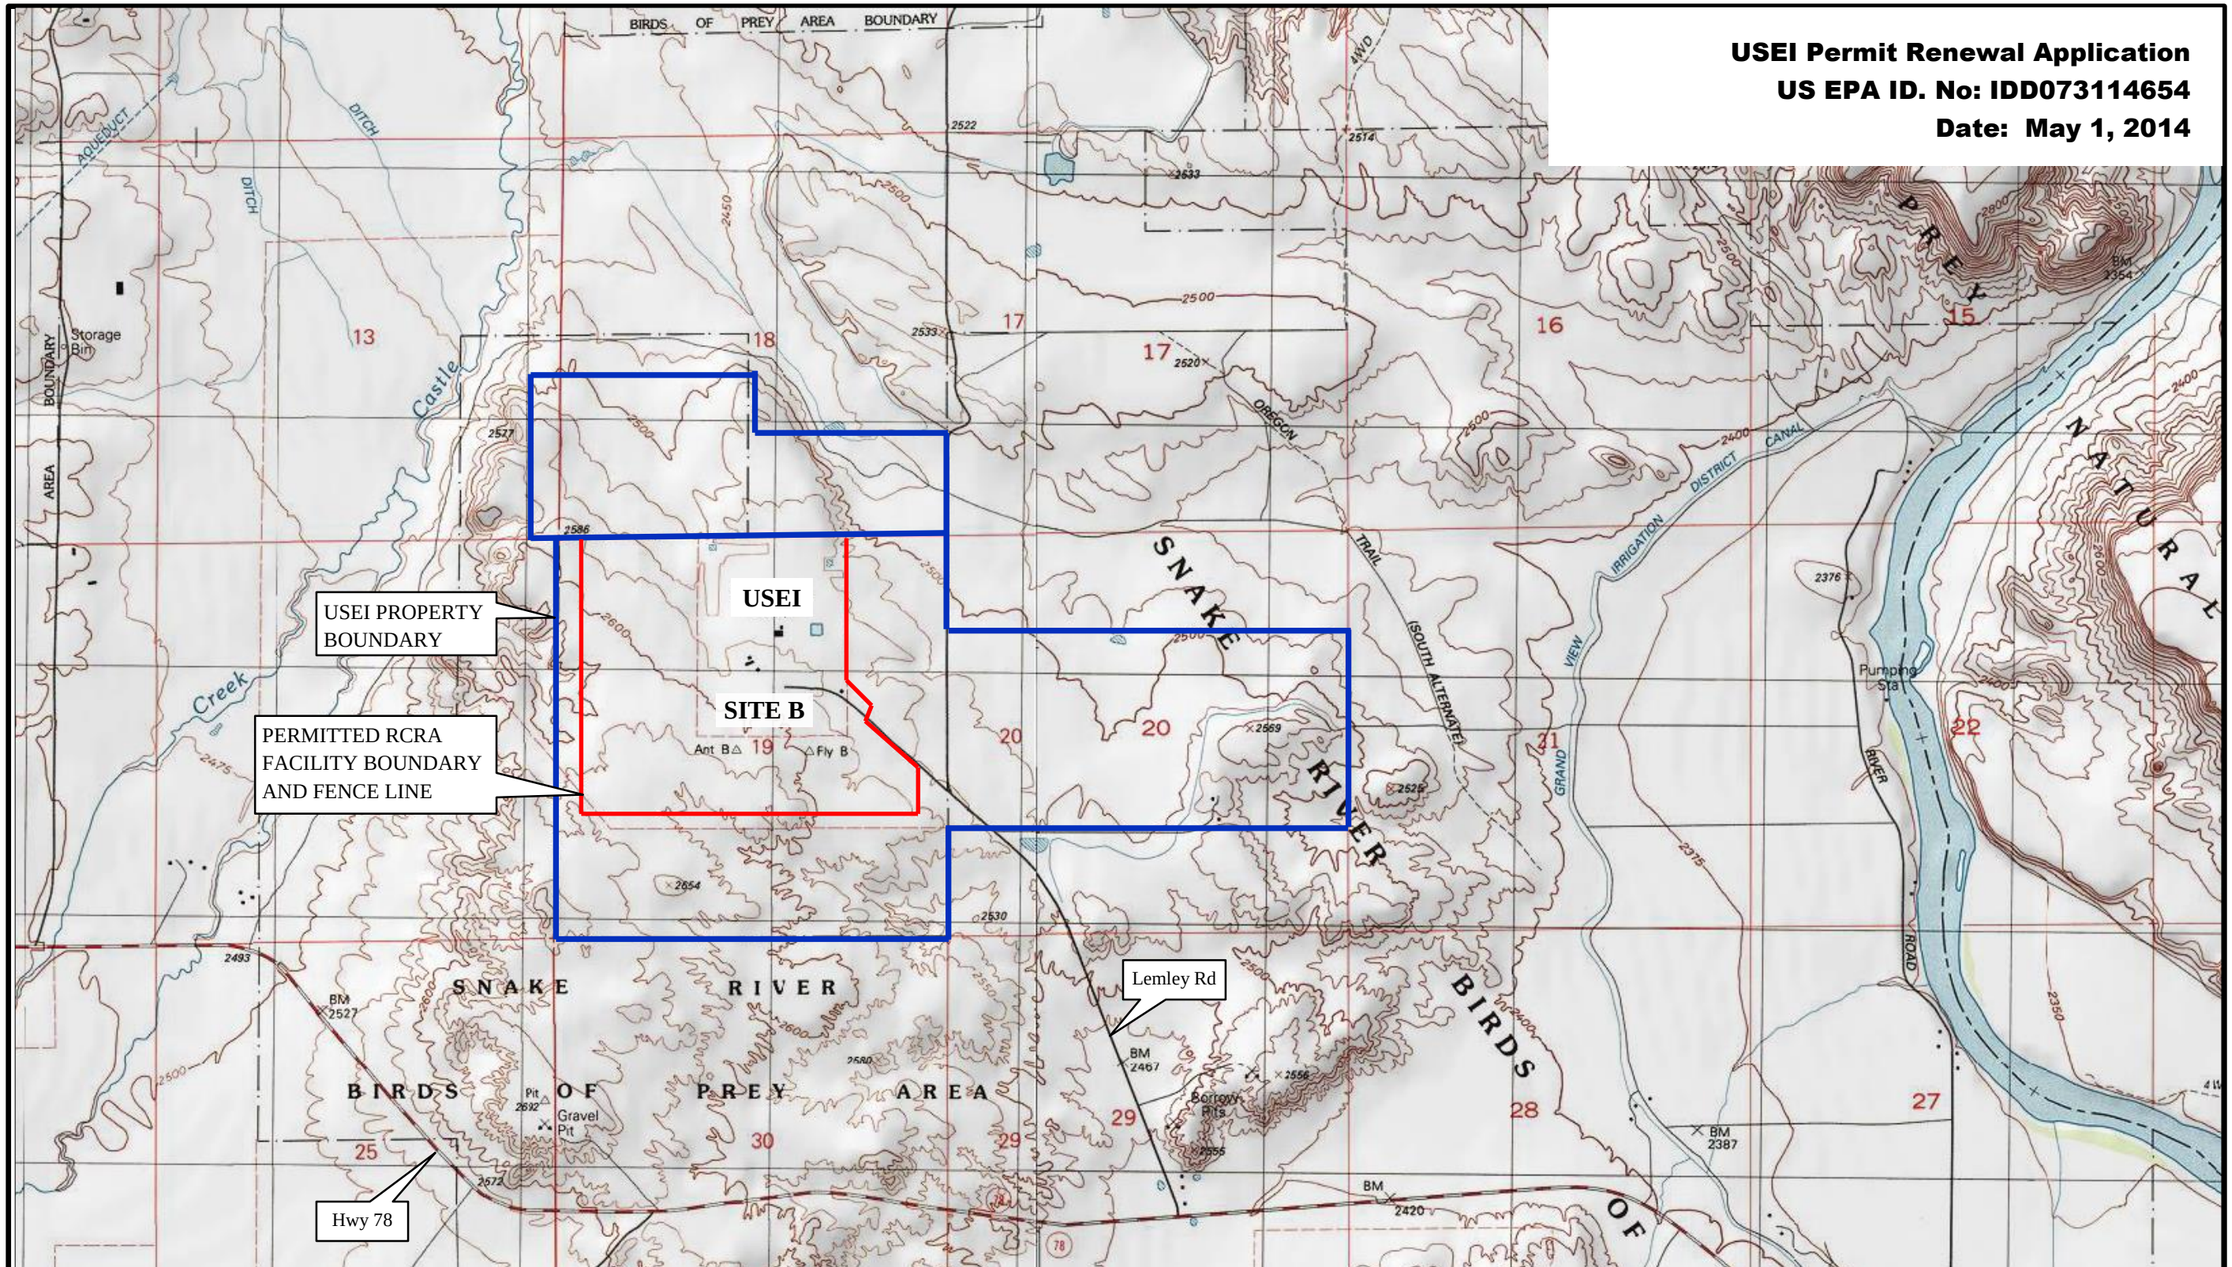

APPROXIMATE SCALE IN FEET

0 2000 4000

N

Base Map from USGS 7.5 Minute Topographic Quadrangles
(Castle Butte, Idaho [1992] and Jackass Butte, Idaho [1992])

FIGURE A-1
LOCATION MAP OF
USEI SITE B

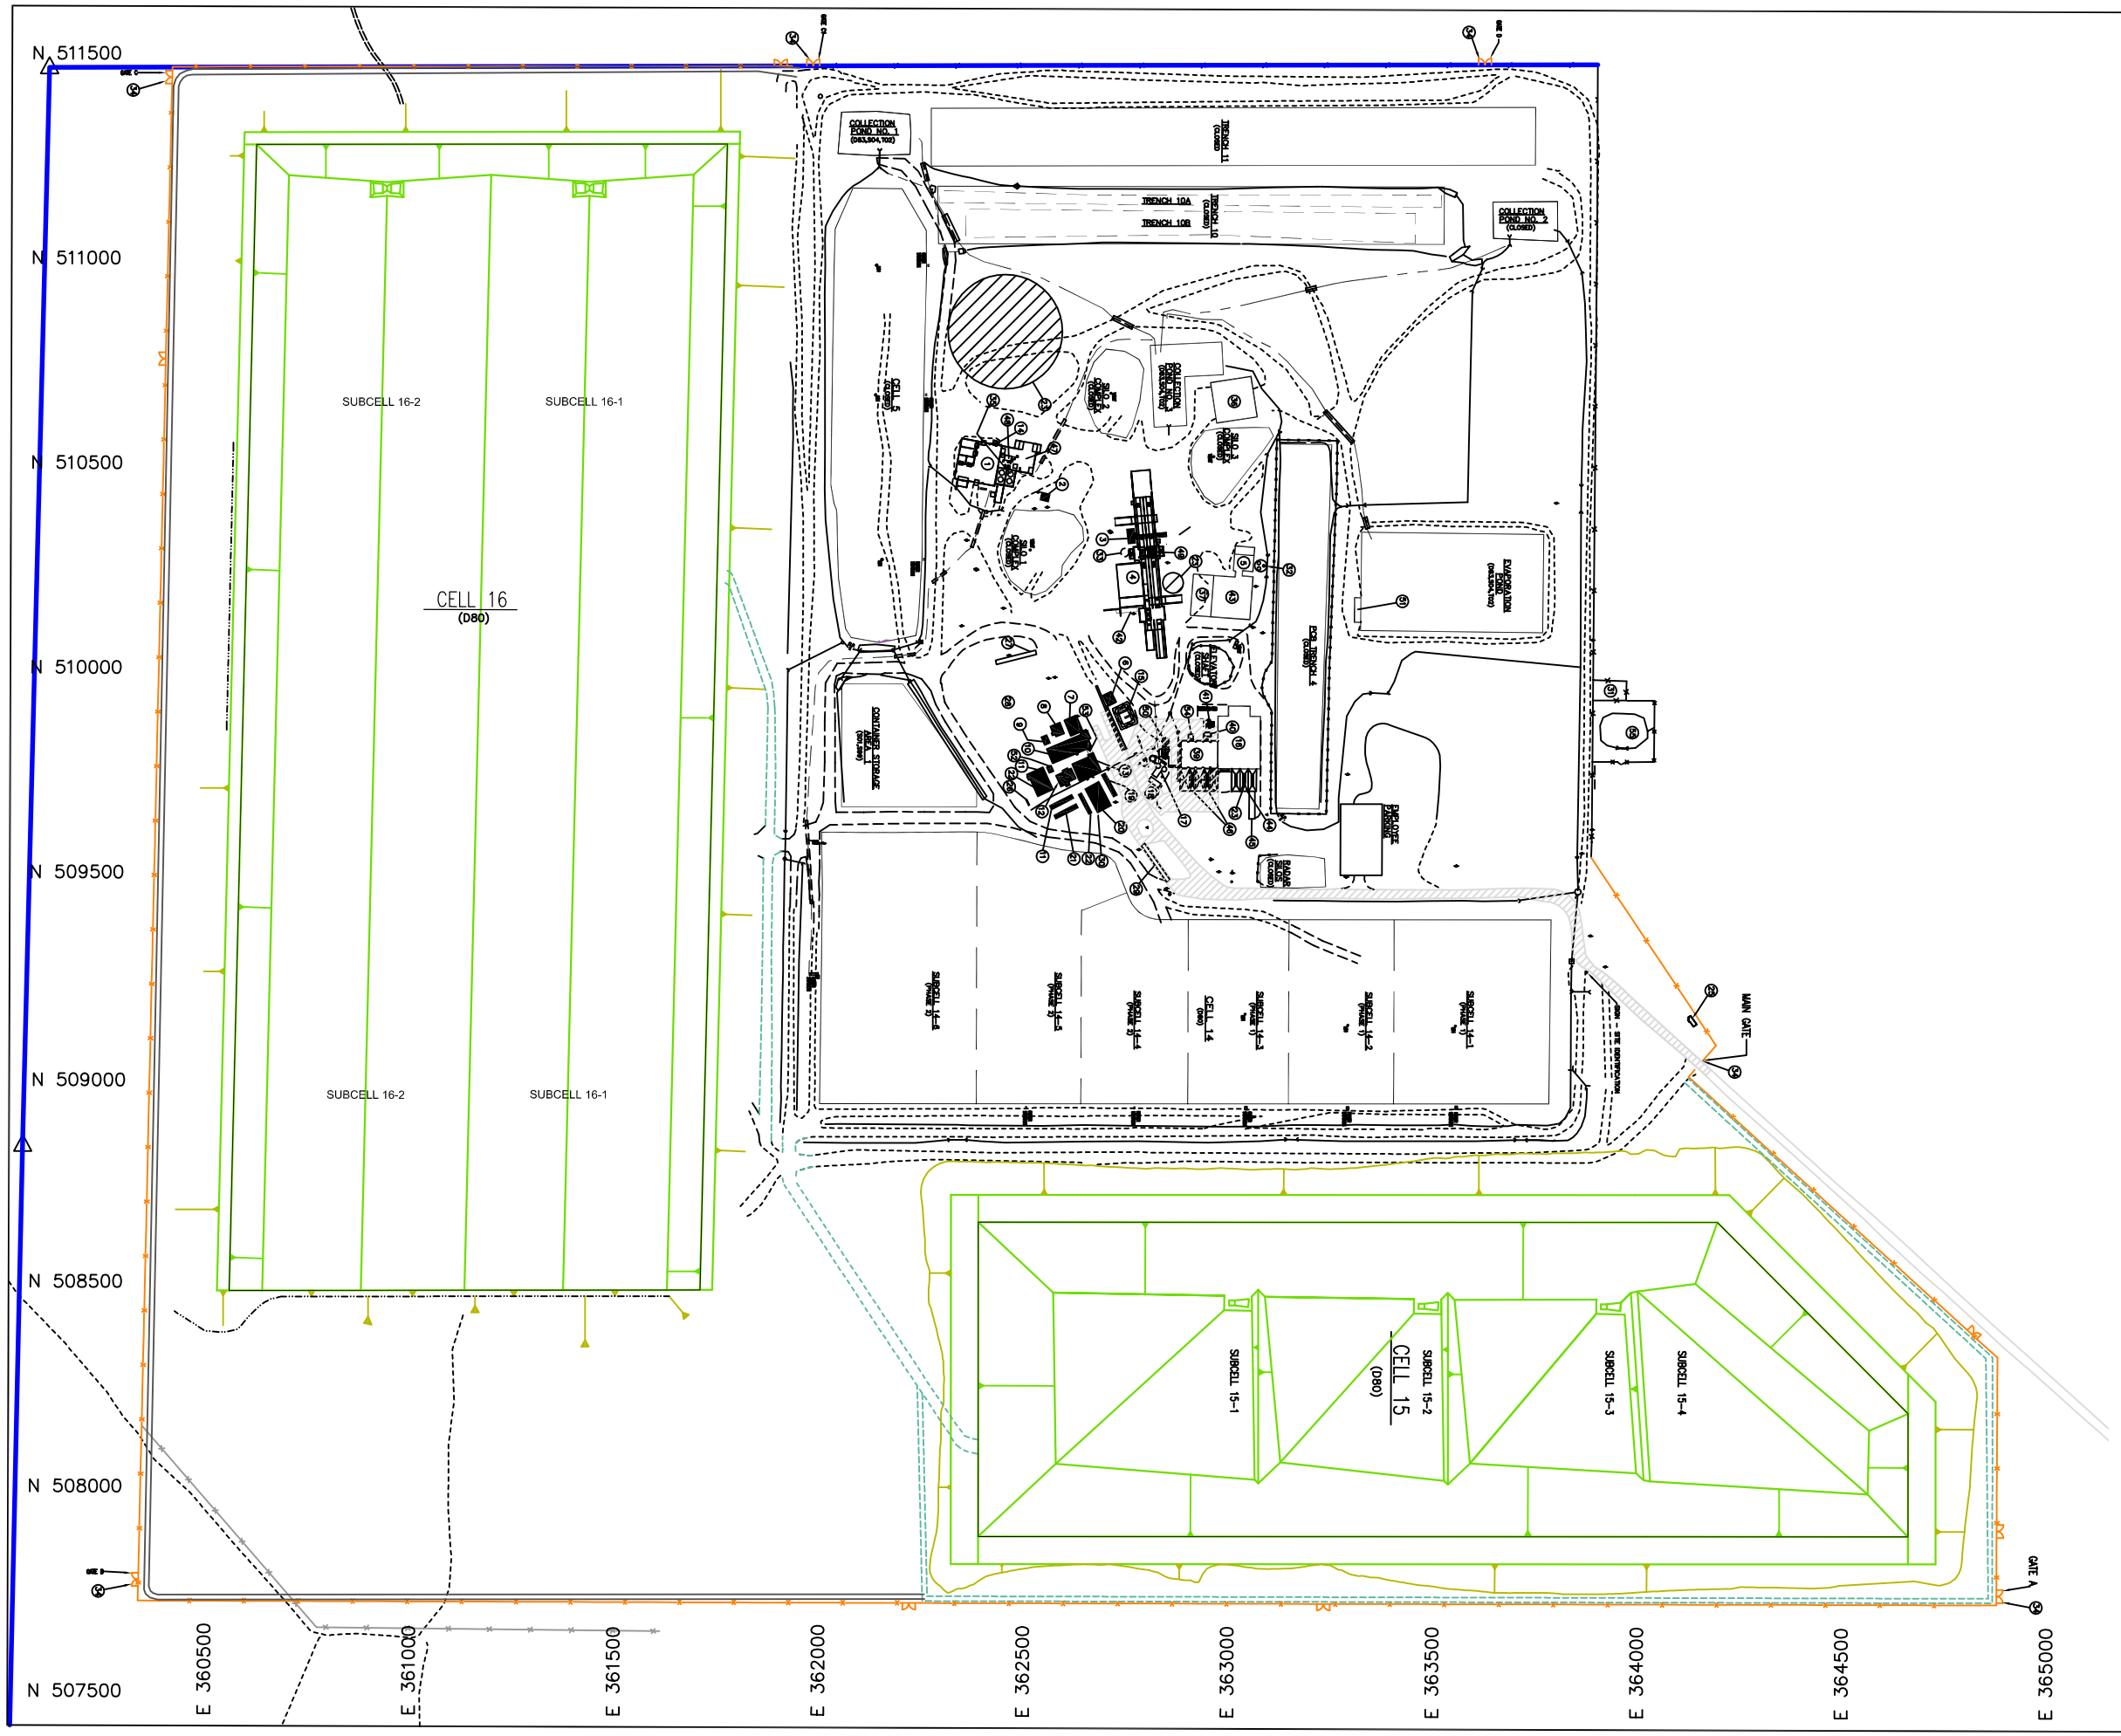

LEGEND

- 5/8" IRON PIN W/ ALUMINUM CAP
- POWER POLE
- FENCE LINE
- PROPERTY BOUNDARY
- UNIMPROVED ROAD
- PAVED ROAD
- EXISTING TOPOGRAPHY
- RCRA UNIT BOUNDARY
- CULVERT
- DRAINAGE
- CARRIER PIPE
- POND WATER TRANSFER PIPE
- (34) FACILITY KEY NUMBER
- LEACHATE PIPE W/SLEEVE

FACILITY KEY AND PROCESS CODES

1 CONTAINER STORAGE PAD 4 (S01,T04)
2 COMPRESSOR/MCC BUILDING
3 STABILIZATION FACILITY OFFICE
4 STABILIZATION FACILITY (S01,T04)
5 PCB PROCESSING BUILDING
6 VEHICLE WASH FACILITY
7 FIREHOUSE
8 FIELD TECH/PPE STORAGE
9 STORAGE BUILDING
10 MAINTENANCE SHOP
11 DECONTAMINATION BUILDING
12 LAB OFFICES
13 RECEIVING OFFICE/LAB
14 PAD 4 OFFICE
15 FUEL STORAGE TANKS/FUELING STATION
16 CONTAINMENT BUILDING (S06,T01,T94)
17 PUMP HOUSE/WATER STORAGE TANKS
18 COMPRESSED GAS STORAGE AREA
19 ADMINISTRATION BUILDING
20 ADMINISTRATION/LUNCH ROOM
21 ADMINISTRATION BUILDING
22 RECORDS STORAGE BUILDING
23 REAGENT STORAGE
24 "UNASSIGNED"
25 SECURITY BUILDING
26 PROPANE TANK
27 SAMPLING PLATFORM
28 STAGING AREA
29 TRUCK SCALE
30 FLAG POLE
31 WEATHER STATION
32 DIESEL & PCB STORAGE TANK CONTAINMENT
33 UNDERGROUND CLEAN WATER TANK
34 EVACUATION GATES
35 RCRA STORAGE TANKS-4 UNITS (S02,T01)
36 CONTAINER STORAGE PAD 5 (S01,T04)
37 PAD 6-RCRA/PCB STORAGE BUILDING APRON
38 "UNASSIGNED"
39 STABILIZATION BUILDING (S06,T01,T94)
40 BAG HOUSE
41 HEPA FILTER HOUSE AND FAN
42 YARD TRUCK SCALE
43 CONTAINER STORAGE PAD 5 (S01,T04)
44 CONTAINMENT BUILDING TRUCK UNLOADING APRONS 1,2 AND 3 (S01)
45 CONTAINMENT BUILDING TRUCK UNLOADING RAMP
46 STABILIZATION BUILDING TRUCK UNLOADING APRONS 1 AND 2 (S01)
47 PROCESS PLANT PAD
48 LEACHATE TREATMENT SYSTEM
49 STABILIZATION FACILITY ADDITIVE SILOS
50 STABILIZATION BUILDING ADDITIVE SILOS
51 EVAPORATION POND LOADING/UNLOADING AREA
52 OFFICE TRAILER SANITARY TANK
53 LAB WASTE HOLDING TANK
54 CONTROL HOUSE
55 ET CAP TEST PAD

FIGURE A-2
USEI SITE B FACILITY

US ecology

USEI 2014 Permit Renewal Application
EPA ID. No. IDD073114654
Date: May 1, 2014

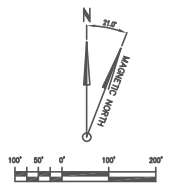

FIGURE A-3
Part A - Aerial Photograph

US ecology

USEI 2014 Permit Renewal Application
EPA ID. No. IDD073114654
Date: May 1, 2014

FACILITY KEY AND PROCESS CODES

1 CONTAINER STORAGE PAD 4 (S01,T04)
2 COMPRESSOR/MCC BUILDING
3 STABILIZATION FACILITY OFFICE
4 STABILIZATION FACILITY (S01,T04)
5 PCB PROCESSING BUILDING
6 VEHICLE WASH FACILITY
7 FIREHOUSE
8 FIELD TECH/PPE BUILDING
9 STORAGE BUILDING
10 MAINTENANCE SHOP
11 DECONTAMINATION BUILDING
12 LAB OFFICES
13 RECEIVING OFFICE/LAB
14 PAD 4 OFFICE
15 FUEL STORAGE TANKS/FUELING STATION
16 CONTAINMENT BUILDING (S06,T01,T94)
17 PUMP HOUSE/WATER STORAGE TANKS
18 COMPRESSED GAS STORAGE AREA
19 ADMINISTRATION BUILDING
20 ADMINISTRATION/LUNCH ROOM
21 ADMINISTRATION BUILDING
22 RECORDS STORAGE BUILDING
23 REAGENT STORAGE
24 "UNASSIGNED"
25 SECURITY BUILDING
26 PROPANE TANK
27 SAMPLING PLATFORM
28 STAGING AREA
29 TRUCK SCALE
30 FLAG POLE
31 WEATHER STATION
32 DIESEL & PCB STORAGE TANK CONTAINMENT
33 UNDERGROUND CLEAN WATER TANK
34 EVACUATION GATES
35 RCRA STORAGE TANKS–4 UNITS (S02,T01)
36 CONTAINER STORAGE PAD 5 (S01,T04)
37 PAD 6–RCRA/PCB STORAGE BUILDING APRON
38 "UNASSIGNED"
39 STABILIZATION BUILDING (S06,T01,T94)
40 BAG HOUSE
41 HEPA FILTER HOUSE AND FAN
42 YARD TRUCK SCALE
43 CONTAINER STORAGE PAD 7 (S01,T04)
44 CONTAINMENT BUILDING TRUCK UNLOADING APRONS 1,2 AND 3 (S01)
45 CONTAINMENT BUILDING TRUCK UNLOADING RAMP
46 STABILIZATION BUILDING TRUCK UNLOADING APRONS 1 AND 2 (S01)
47 PROCESS PLANT PAD
48 LEACHATE TREATMENT SYSTEM
49 STABILIZATION FACILITY ADDITIVE SILOS
50 STABILIZATION BUILDING ADDITIVE SILOS
51 EVAPORATION POND LOADING/UNLOADING AREA
52 OFFICE TRAILER SANITARY TANK
53 LAB WASTE HOLDING TANK
54 CONTROL HOUSE
55 ET CAP TEST PAD

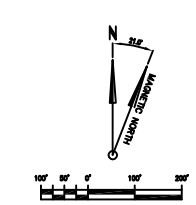

Figure A-4
Part A Annotated Aerial Photograph

US ecology

OMB# 2050-0024; Expires 12/31/2014

SEND COMPLETED FORM TO: The Appropriate State or Regional Office.	United States Environmental Protection Agency **RCRA SUBTITLE C SITE IDENTIFICATION FORM**	

1. Reason for Submittal

MARK ALL BOX(ES) THAT APPLY

Reason for Submittal:

- ☐ To provide an Initial Notification (first time submitting site identification information / to obtain an EPA ID number for this location)
- ☒ To provide a Subsequent Notification (to update site identification information for this location)
- ☐ As a component of a First RCRA Hazardous Waste Part A Permit Application
- ☒ As a component of a Revised RCRA Hazardous Waste Part A Permit Application (Amendment #_____)
- ☐ As a component of the Hazardous Waste Report (If marked, see sub-bullet below)
  - ☐ Site was a TSD facility and/or generator of ≥1,000 kg of hazardous waste, >1 kg of acute hazardous waste, or >100 kg of acute hazardous waste spill cleanup in one or more months of the report year (or State equivalent LQG regulations)

2. Site EPA ID Number

EPA ID Number I D D 0 7 3 1 1 4 6 5 4

3. Site Name

Name: US Ecology Idaho, Inc. Site B

4. Site Location Information

Street Address: 20400 Lemley Road

City, Town, or Village: Grand View **County:** Owyhee

State: Idaho **Country:** U.S. **Zip Code:** 83624

5. Site Land Type

☒ Private ☐ County ☐ District ☐ Federal ☐ Tribal ☐ Municipal ☐ State ☐ Other

6. NAICS Code(s) for the Site (at least 5-digit codes)

A. 5 6 2 2 1 1 **C.**

B. **D.**

7. Site Mailing Address

Street or P.O. Box: P.O. Box 400

City, Town, or Village: Grand View

State: Idaho **Country:** U.S. **Zip Code:** 83624

8. Site Contact Person

First Name: Terry **MI:** A. **Last:** Geis

Title: General Manager

Street or P.O. Box: P.O. Box 400

City, Town or Village: Grand View

State: Idaho **Country:** U.S. **Zip Code:** 83624

Email: tgeis@usecology.com

Phone: (208) 834-2275 **Ext.:** 319 **Fax:** (208) 834-2997

9. Legal Owner and Operator of the Site

A. Name of Site's Legal Owner: US Ecology, Inc. **Date Became Owner:** 02/01/2001

Owner Type: ☒ Private ☐ County ☐ District ☐ Federal ☐ Tribal ☐ Municipal ☐ State ☐ Other

Street or P.O. Box: 251 E. Front Street

City, Town, or Village: Boise **Phone:** 1-800-590-5220

State: Idaho **Country:** U.S. **Zip Code:** 83702

B. Name of Site's Operator: US Ecology Idaho, Inc. **Date Became Operator:** 02/01/2001

Operator Type: ☒ Private ☐ County ☐ District ☐ Federal ☐ Tribal ☐ Municipal ☐ State ☐ Other

10. Type of Regulated Waste Activity (at your site)
Mark "Yes" or "No" for all current activities (as of the date submitting the form); complete any additional boxes as instructed.

A. Hazardous Waste Activities; Complete all parts 1-10.

Y ☑ N ☐ **1. Generator of Hazardous Waste**
If "Yes", mark only one of the following – a, b, or c.

☑ a. LQG: Generates, in any calendar month, 1,000 kg/mo (2,200 lbs./mo.) or more of hazardous waste; **or** Generates, in any calendar month, or accumulates at any time, more than 1 kg/mo (2.2 lbs./mo) of acute hazardous waste; **or** Generates, in any calendar month, **or** accumulates at any time, more than 100 kg/mo (220 lbs./mo) of acute hazardous spill cleanup material.

☐ b. SQG: 100 to 1,000 kg/mo (220 – 2,200 lbs./mo) of non-acute hazardous waste.

☐ c. CESQG: Less than 100 kg/mo (220 lbs./mo) of non-acute hazardous waste.

If "Yes" above, indicate other generator activities in 2-4.

Y ☐ N ☑ **2. Short-Term Generator** (generate from a short-term or one-time event and not from on-going processes). If "Yes", provide an explanation in the Comments section.

Y ☑ N ☐ **3. United States Importer of Hazardous Waste**

Y ☐ N ☑ **4. Mixed Waste (hazardous and radioactive) Generator**

Y ☑ N ☐ **5. Transporter of Hazardous Waste**
If "Yes", mark all that apply.

☑ a. Transporter

☐ b. Transfer Facility (at your site)

Y ☑ N ☐ **6. Treater, Storer, or Disposer of Hazardous Waste** Note: A hazardous waste Part B permit is required for these activities.

Y ☐ N ☑ **7. Recycler of Hazardous Waste**

Y ☐ N ☑ **8. Exempt Boiler and/or Industrial Furnace**
If "Yes", mark all that apply.

☐ a. Small Quantity On-site Burner Exemption

☐ b. Smelting, Melting, and Refining Furnace Exemption

Y ☐ N ☑ **9. Underground Injection Control**

Y ☑ N ☐ **10. Receives Hazardous Waste from Off-site**

B. Universal Waste Activities; Complete all parts 1-2.

Y ☐ N ☑ **1. Large Quantity Handler of Universal Waste (you accumulate 5,000 kg or more) [refer to your State regulations to determine what is regulated]. Indicate types of universal waste managed at your site. If "Yes", mark all that apply.**

a. Batteries ☐
b. Pesticides ☐
c. Mercury containing equipment ☐
d. Lamps ☐
e. Other (specify) _____ ☐
f. Other (specify) _____ ☐
g. Other (specify) _____ ☐

Y ☐ N ☑ **2. Destination Facility for Universal Waste**
Note: A hazardous waste permit may be required for this activity.

C. Used Oil Activities; Complete all parts 1-4.

Y ☐ N ☑ **1. Used Oil Transporter**
If "Yes", mark all that apply.

☐ a. Transporter

☐ b. Transfer Facility (at your site)

Y ☐ N ☑ **2. Used Oil Processor and/or Re-refiner**
If "Yes", mark all that apply.

☐ a. Processor

☐ b. Re-refiner

Y ☐ N ☑ **3. Off-Specification Used Oil Burner**

Y ☐ N ☑ **4. Used Oil Fuel Marketer**
If "Yes", mark all that apply.

☐ a. Marketer Who Directs Shipment of Off-Specification Used Oil to Off-Specification Used Oil Burner

☐ b. Marketer Who First Claims the Used Oil Meets the Specifications

D. Eligible Academic Entities with Laboratories—Notification for opting into or withdrawing from managing laboratory hazardous wastes pursuant to 40 CFR Part 262 Subpart K

❖ You can **ONLY** Opt into Subpart K if:

- you are at least one of the following: a college or university; a teaching hospital that is owned by or has a formal affiliation agreement with a college or university; or a non-profit research institute that is owned by or has a formal affiliation agreement with a college or university; AND
- you have checked with your State to determine if 40 CFR Part 262 Subpart K is effective in your state

Y☐ N☐ 1. Opting into or currently operating under 40 CFR Part 262 Subpart K for the management of hazardous wastes in laboratories **See the item-by-item instructions for definitions of types of eligible academic entities. Mark all that apply:**

☐ a. College or University

☐ b. Teaching Hospital that is owned by or has a formal written affiliation agreement with a college or university

☐ c. Non-profit Institute that is owned by or has a formal written affiliation agreement with a college or university

Y☐ N☐ 2. Withdrawing from 40 CFR Part 262 Subpart K for the management of hazardous wastes in laboratories

11. Description of Hazardous Waste

A. Waste Codes for Federally Regulated Hazardous Wastes. Please list the waste codes of the Federal hazardous wastes handled at your site. List them in the order they are presented in the regulations (e.g., D001, D003, F007, U112). Use an additional page if more spaces are needed.

See Appendix	A-2					

B. Waste Codes for State-Regulated (i.e., non-Federal) Hazardous Wastes. Please list the waste codes of the State-Regulated hazardous wastes handled at your site. List them in the order they are presented in the regulations. Use an additional page if more spaces are needed.

See Appendix	A-2					

12. Notification of Hazardous Secondary Material (HSM) Activity

Y ☐ N ☑ Are you notifying under 40 CFR 260.42 that you will begin managing, are managing, or will stop managing hazardous secondary material under 40 CFR 261.2(a)(2)(ii), 40 CFR 261.4(a)(23), (24), or (25)?

If "Yes", you must fill out the Addendum to the Site Identification Form: Notification for Managing Hazardous Secondary Material.

13. Comments

14. Certification. I certify under penalty of law that this document and all attachments were prepared under my direction or supervision in accordance with a system designed to assure that qualified personnel properly gather and evaluate the information submitted. Based on my inquiry of the person or persons who manage the system, or those persons directly responsible for gathering the information, the information submitted is, to the best of my knowledge and belief, true, accurate, and complete. I am aware that there are significant penalties for submitting false information, including the possibility of fines and imprisonment for knowing violations. For the RCRA Hazardous Waste Part A Permit Application, all owner(s) and operator(s) must sign (see 40 CFR 270.10(b) and 270.11).

Signature of legal owner, operator, or an authorized representative	Name and Official Title (type or print)	Date Signed (mm/dd/yyyy)
	Terry A. Geis, General Manager	05/01/2014

EPA ID Number | I | D | D | 0 | 7 | 3 | 1 | 1 | 4 | 6 | 5 | 4 |

OMB#: 2050-0024; Expires 12/31/2014

United States Environmental Protection Agency

HARDOUS WASTE PERMIT INFORMATION FORM

1. Facility Permit Contact	**First Name:** Terry	**MI:** A.	**Last Name:** Geis
	Contact Title: General Manager		
	Phone: (208) 834-2275	**Ext.:** 319	**Email:** tgeis@usecology.com
2. Facility Permit Contact Mailing Address	**Street or P.O. Box:** P.O. Box 400		
	City, Town, or Village: Grand View		
	State: Idaho		
	Country: U.S.	**Zip Code:** 83624	
3. Operator Mailing Address and Telephone Number	**Street or P.O. Box:** P.O. Box 400		
	City, Town, or Village: Grand View		
	State: Idaho	**Phone:** (208) 834-2275	
	Country: U.S.	**Zip Code:** 83624	
4. Facility Existence Date	**Facility Existence Date (mm/dd/yyyy):** 06/01/1973		

5. Other Environmental Permits

A. Facility Type *(Enter code)*	**B. Permit Number**													**C. Description**
E	I	D	D	0	7	3	1	1	4	6	5	4		U.S. E.P.A. TSCA Storage and Disposal
E	P	-	2	0	0	8	.	0	1	6	2			Air Quality - Permit to Construct
E	P	3	3	0	-	1	2	-	0	0	0	7	9	Soil Permit

6. Nature of Business: Storage, treatment, and disposal of RCRA and TSCA wastes and low-level radioactive material.

7. Process Codes and Design Capacities – Enter information in the Section on Form Page 3

A. PROCESS CODE – Enter the code from the list of process codes below that best describes each process to be used at the facility. If more lines are needed, attach a separate sheet of paper with the additional information. For "other" processes (i.e., D99, S99, T04 and X99), describe the process (including its design capacity) in the space provided in Item 8.

B. PROCESS DESIGN CAPACITY – For each code entered in Item 7.A; enter the capacity of the process.

1. **AMOUNT – Enter the amount. In a case where design capacity is not applicable (such as in a closure/post-closure or enforcement action) enter the total amount of waste for that process.**
2. **UNIT OF MEASURE – For each amount entered in Item 7.B(1), enter the code in Item 7.B(2) from the list of unit of measure codes below that describes the unit of measure used. Select only from the units of measure in this list.**

C. PROCESS TOTAL NUMBER OF UNITS – Enter the total number of units for each corresponding process code.

Process Code	Process	Appropriate Unit of Measure for Process Design Capacity
	Disposal	
D79	Underground Injection Well Disposal	Gallons; Liters; Gallons Per Day; or Liters Per Day
D80	Landfill	Acre-feet; Hectares-meter; Acres; Cubic Meters; Hectares; Cubic Yards
D81	Land Treatment	Acres or Hectares
D82	Ocean Disposal	Gallons Per Day or Liters Per Day
D83	Surface Impoundment Disposal	Gallons; Liters; Cubic Meters; or Cubic Yards
D99	Other Disposal	Any Unit of Measure Listed Below
	Storage	
S01	Container	Gallons; Liters; Cubic Meters; or Cubic Yards
S02	Tank Storage	Gallons; Liters; Cubic Meters; or Cubic Yards
S03	Waste Pile	Cubic Yards or Cubic Meters
S04	Surface Impoundment	Gallons; Liters; Cubic Meters; or Cubic Yards
S05	Drip Pad	Gallons; Liters; Cubic Meters; Hectares; or Cubic Yards
S06	Containment Building Storage	Cubic Yards or Cubic Meters
S99	Other Storage	Any Unit of Measure Listed Below
	Treatment	
T01	Tank Treatment	Gallons Per Day; Liters Per Day
T02	Surface Impoundment	Gallons Per Day; Liters Per Day
T03	Incinerator	Short Tons Per Hour; Metric Tons Per Hour; Gallons Per Hour; Liters Per Hour; BTUs Per Hour; Pounds Per Hour; Short Tons Per Day; Kilograms Per Hour; Gallons Per Day; Metric Tons Per Hour; or Million BTU Per Hour
T04	Other Treatment	Gallons Per Day; Liters Per Day; Pounds Per Hour; Short Tons Per Hour; Kilograms Per Hour; Metric Tons Per Day; Short Tons Per Day; BTUs Per Hour; Gallons Per Day; Liters Per Hour; or Million BTU Per Hour
T80	Boiler	Gallons; Liters; Gallons Per Hour; Liters Per Hour; BTUs Per Hour; or Million BTU Per Hour

Process Code	Process	Appropriate Unit of Measure for Process Design Capacity (for T81 – T94)
	Treatment (Continued)	
T81	Cement Kiln	Gallons Per Day; Liters Per Day; Pounds Per Hour; Short Tons Per Hour; Kilograms Per Hour; Metric Tons Per Day; Metric Tons Per Hour; Short Tons Per Day; BTU Per Hour; Liters Per Hour; Kilograms Per Hour; or Million BTU Per Hour
T82	Lime Kiln	
T83	Aggregate Kiln	
T84	Phosphate Kiln	
T85	Coke Oven	
T86	Blast Furnace	
T87	Smelting, Melting, or Refining Furnace	
T88	Titanium Dioxide Chloride Oxidation Reactor	
T89	Methane Reforming Furnace	
T90	Pulping Liquor Recovery Furnace	
T91	Combustion Device Used in the Recovery of Sulfur Values from Spent Sulfuric Acid	
T92	Halogen Acid Furnaces	
T93	Other Industrial Furnaces Listed in 40 CFR 260.10	
T94	Containment Building Treatment	Cubic Yards; Cubic Meters; Short Tons Per Hour; Gallons Per Hour; Liters Per Hour; BTU Per Hour; Pounds Per Hour; Short Tons Per Day; Kilograms Per Hour; Metric Tons Per Day; Gallons Per Day; Liters Per Day; Metric Tons Per Hour; or Million BTU Per Hour
	Miscellaneous (Subpart X)	
X01	Open Burning/Open Detonation	Any Unit of Measure Listed Below
X02	Mechanical Processing	Short Tons Per Hour; Metric Tons Per Hour; Short Tons Per Day; Metric Tons Per Day; Pounds Per Hour; Kilograms Per Hour; Gallons Per Hour; Liters Per Hour; or Gallons Per Day
X03	Thermal Unit	Gallons Per Day; Liters Per Day; Pounds Per Hour; Short Tons Per Hour; Kilograms Per Hour; Metric Tons Per Day; Metric Tons Per Hour; Short Tons Per Day; BTU Per Hour; or Million BTU Per Hour
X04	Geologic Repository	Cubic Yards; Cubic Meters; Acre-feet; Hectare-meter; Gallons; or Liters
X99	Other Subpart X	Any Unit of Measure Listed Below

Unit of Measure	Unit of Measure Code
Gallons	**G**
Gallons Per Hour	**E**
Gallons Per Day	**U**
Liters	**L**
Liters Per Hour	**H**
Liters Per Day	**V**
Short Tons Per Hour	**D**
Short Tons Per Day	**N**
Metric Tons Per Hour	**W**
Metric Tons Per Day	**S**
Pounds Per Hour	**J**
Kilograms Per Hour	**X**
Million BTU Per Hour	**X**
Cubic Yards	**Y**
Cubic Meters	**C**
Acres	**B**
Acre-feet	**A**
Hectares	**Q**
Hectare-meter	**F**
BTU Per Hour	**I**

7. Process Codes and Design Capacities (Continued)

EXAMPLE FOR COMPLETING Item 7 (shown in line number X-1 below): A facility has a storage tank, which can hold 533.788 gallons.

Line Number		A. Process Code (From list above)			B. PROCESS DESIGN CAPACITY (1) Amount (Specify)	(2) Unit of Measure	C. Process Total Number of Units	For Official Use Only					
X	**1**	**S**	**0**	**2**	**533.788**	**G**	**001**						
	1	D	8	0	500,000.000	Y	003						
	2	D	8	3	20,000,000.000	G	004						
	3	S	0	1	890,706.000	G	008						
	4	S	0	2	111,622.000	G	006						
	5	S	0	4	45,982.000	Y	004						
	6	S	0	6	494,836.000	G	001						
	7	S	9	9	872,528.000	Y	001						
	8	T	0	1	10,000.000	S	006						
	9	T	0	2	250,000.000	U	004						
1	**0**	T	0	4	10,000.000	S	030						
1	**1**	T	9	4	10,000.000	S	001						
1	**2**	X	0	2	1,000.000	S	001						
1	**3**												

Note: If you need to list more than 13 process codes, attach an additional sheet(s) with the information in the same format as above. Number the line sequentially, taking into account any lines that will be used for "other" process (i.e., D99, S99, T04, and X99) in Item 8.

8. Other Processes (Follow instructions from Item 7 for D99, S99, T04, and X99 process codes)

Line Number (Enter #s in sequence with Item 7)		A. Process Code (From list above)			B. PROCESS DESIGN CAPACITY (1) Amount (Specify)	(2) Unit of Measure	C. Process Total Number of Units	For Official Use Only					
X	**2**	**T**	**0**	**4**	**100.00**	**U**	**001**						
1	4	S	9	9	875,528.000	Y	001						
1	5	T	0	4	10,000.000	S	030						

9. Description of Hazardous Wastes - Enter Information in the Sections on Form Page 5

A. EPA HAZARDOUS WASTE NUMBER – Enter the four-digit number from 40 CFR, Part 261 Subpart D of each listed hazardous waste you will handle. For hazardous wastes which are not listed in 40 CFR, Part 261 Subpart D, enter the four-digit number(s) from 40 CFR Part 261, Subpart C that describes the characteristics and/or the toxic contaminants of those hazardous wastes.

B. ESTIMATED ANNUAL QUANTITY – For each listed waste entered in Item 9.A, estimate the quantity of that waste that will be handled on an annual basis. For each characteristic or toxic contaminant entered in Item 9.A, estimate the total annual quantity of all the non-listed waste(s) that will be handled which possess that characteristic or contaminant.

C. UNIT OF MEASURE – For each quantity entered in Item 9.B, enter the unit of measure code. Units of measure which must be used and the appropriate codes are:

ENGLISH UNIT OF MEASURE	CODE	METRIC UNIT OF MEASURE	CODE
POUNDS	P	KILOGRAMS	K
TONS	T	METRIC TONS	M

If facility records use any other unit of measure for quantity, the units of measure must be converted into one of the required units of measure, taking into account the appropriate density or specific gravity of the waste.

D. PROCESSES

1. PROCESS CODES:

For listed hazardous waste: For each listed hazardous waste entered in Item 9.A, select the code(s) from the list of process codes contained in Items 7.A and 8.A on page 3 to indicate all the processes that will be used to store, treat, and/or dispose of all listed hazardous wastes.

For non-listed waste: For each characteristic or toxic contaminant entered in Item 9.A, select the code(s) from the list of process codes contained in Items 7.A and 8.A on page 3 to indicate all the processes that will be used to store, treat, and/or dispose of all the non-listed hazardous wastes that possess that characteristic or toxic contaminant.

NOTE: THREE SPACES ARE PROVIDED FOR ENTERING PROCESS CODES. IF MORE ARE NEEDED:

1. **Enter the first two as described above.**
2. **Enter "000" in the extreme right box of Item 9.D(1).**
3. **Use additional sheet, enter line number from previous sheet, and enter additional code(s) in Item 9.E.**

2. PROCESS DESCRIPTION: If code is not listed for a process that will be used, describe the process in Item 9.D(2) or in Item 9.E(2).

NOTE: HAZARDOUS WASTES DESCRIBED BY MORE THAN ONE EPA HAZARDOUS WASTE NUMBER – Hazardous wastes that can be described by more than one EPA Hazardous Waste Number shall be described on the form as follows:

1. **Select one of the EPA Hazardous Waste Numbers and enter it in Item 9.A. On the same line complete Items 9.B, 9.C, and 9.D by estimating the total annual quantity of the waste and describing all the processes to be used to store, treat, and/or dispose of the waste.**
2. **In Item 9.A of the next line enter the other EPA Hazardous Waste Number that can be used to describe the waste. In Item 9.D.2 on that line enter "included with above" and make no other entries on that line.**
3. **Repeat step 2 for each EPA Hazardous Waste Number that can be used to describe the hazardous waste.**

EXAMPLE FOR COMPLETING Item 9 (shown in line numbers X-1, X-2, X-3, and X-4 below) – A facility will treat and dispose of an estimated 900 pounds per year of chrome shavings from leather tanning and finishing operations. In addition, the facility will treat and dispose of three non-listed wastes. Two wastes are corrosive only and there will be an estimated 200 pounds per year of each waste. The other waste is corrosive and ignitable and there will be an estimated 100 pounds per year of that waste. Treatment will be in an incinerator and disposal will be in a landfill.

Line Number		A. EPA Hazardous Waste No. (Enter code)				B. Estimated Annual Qty of Waste	C. Unit of Measure (Enter code)	D. PROCESSES									
								(1) PROCESS CODES (Enter Code)									(2) PROCESS DESCRIPTION (If code is not entered in 9.D(1))
X	1	K	0	5	4	900	P	T	0	3	D	8	0				
X	2	D	0	0	2	400	P	T	0	3	D	8	0				
X	3	D	0	0	1	100	P	T	0	3	D	8	0				
X	4	D	0	0	2												Included With Above

9. Description of Hazardous Wastes ***(Continued. Use additional sheet(s) as necessary; number pages as 5a, etc.)***

Line Number		A. EPA Hazardous Waste No. (Enter code)				B. Estimated Annual Qty of Waste	C. Unit of Measure (Enter code)	D. PROCESSES									
								(1) PROCESS CODES (Enter Code)									(2) PROCESS DESCRIPTION (If code is not entered in 9.D(1))
	1																
	2																
	3																
	4																
	5																
	6																
	7																
	8																
	9																
1	0																
1	1																
2	0																
2	1																
3	0																
3	1																
3	2																
3	3																
3	4																
3	5																
3	6																

9. Description of Hazardous Wastes ***(Continued. Use additional sheet(s) as necessary; number pages as 5a, etc.)***

Line Number		A. EPA Hazardous Waste No. (Enter code)				B. Estimated Annual Qty of Waste	C. Unit of Measure (Enter code)	D. PROCESSES									
								(1) PROCESS CODES (Enter Code)									(2) PROCESS DESCRIPTION (If code is not entered in 9.D.1)

10. Map

Attach to this application a topographical map, or other equivalent map, of the area extending to at least one mile beyond property boundaries. The map must show the outline of the facility, the location of each of its existing intake and discharge structures, each of its hazardous waste treatment, storage, or disposal facilities, and each well where it injects fluids underground. Include all spring, rivers, and other surface water bodies in this map area. See instructions for precise requirements.

11. Facility Drawing

All existing facilities must include a scale drawing of the facility (see instructions for more detail).

12. Photographs

All existing facilities must include photographs (aerial or ground-level) that clearly delineate all existing structures; existing storage, treatment, and disposal areas; and sites of future storage, treatment, or disposal areas (see instructions for more detail).

13. Comments

Section 8 Line 14 - S99 Other Storage
Storage of interim treatment loads within roll-off containers, various sizes.
Roll-off containers stored within CSA 1 while loads await LDR verification.
Total for Line 14 = 878,528 cubic yards

Section 8 Line 15 - T04 Other Treatment
Treatment within containers; treatment may take place in any size container that may be stored within a permitted storage area.
Total for Line 15 = 10,000 metric tons/day

9. Description of Hazardous Wastes (Continued)

Line No.	A. EPA Hazardous Waste No. (Enter code)	B. Estimated Annual Qty of Waste	C. Unit of Measure (Enter code)	D. PROCESSES	
				(1) PROCESS CODES (Enter Code)	(2) PROCESS DESCRIPTION (if code is not entered in 9.D(1))
0 0 1	D 0 0 1	20,000	T	S01 S02 D80 000	Note: 000 equals the treatment, storage & disposal processes included in the permit (D80, D83, S01, S02, S04, SO6, T01, T02, T04, T94, X02).
0 0 2	D 0 0 2	20,000	T	S01 S02 D80 000	
0 0 3	D 0 0 3	6,000	T	S01 S02 D80 000	
0 0 4	D 0 0 4	10,000	T	S01 S02 D80 000	
0 0 5	D 0 0 5	10,000	T	S01 S02 D80 000	
0 0 6	D 0 0 6	10,000	T	S01 S02 D80 000	
0 0 7	D 0 0 7	20,000	T	S01 S02 D80 000	
0 0 8	D 0 0 8	20,000	T	S01 S02 D80 000	
0 0 9	D 0 0 9	10,000	T	S01 S02 D80 000	
0 1 0	D 0 1 0	5,000	T	S01 S02 D80 000	
0 1 1	D 0 1 1	5,000	T	S01 S02 D80 000	
0 1 2	D 0 1 2	1,000	T	S01 S02 D80 000	
0 1 3	D 0 1 3	1,000	T	S01 S02 D80 000	
0 1 4	D 0 1 4	1,000	T	S01 S02 D80 000	
0 1 5	D 0 1 5	1,000	T	S01 S02 D80 000	
0 1 6	D 0 1 6	1,000	T	S01 S02 D80 000	
0 1 7	D 0 1 7	1,000	T	S01 S02 D80 000	
0 1 8	D 0 1 8	1,000	T	S01 S02 D80 000	
0 1 9	D 0 1 9	1,000	T	S01 S02 D80 000	
0 2 0	D 0 2 0	1,000	T	S01 S02 D80 000	
0 2 1	D 0 2 1	1,000	T	S01 S02 D80 000	
0 2 2	D 0 2 2	1,000	T	S01 S02 D80 000	
0 2 3	D 0 2 3	1,000	T	S01 S02 D80 000	
0 2 4	D 0 2 4	1,000	T	S01 S02 D80 000	
0 2 5	D 0 2 5	1,000	T	S01 S02 D80 000	
0 2 6	D 0 2 6	1,000	T	S01 S02 D80 000	
0 2 7	D 0 2 7	1,000	T	S01 S02 D80 000	
0 2 8	D 0 2 8	1,000	T	S01 S02 D80 000	
0 2 9	D 0 2 9	1,000	T	S01 S02 D80 000	
0 3 0	D 0 3 0	1,000	T	S01 S02 D80 000	

9. Description of Hazardous Wastes (Continued)

Line No.	A. EPA Hazardous Waste No. (Enter code)	B. Estimated Annual Qty of Waste	C. Unit of Measure (Enter code)	D. PROCESSES	
				(1) PROCESS CODES (Enter Code)	(2) PROCESS DESCRIPTION (if code is not entered in 9.D(1))
0 3 1	D 0 3 1	1,000	T	S01 S02 D80 000	
0 3 2	D 0 3 2	1,000	T	S01 S02 D80 000	
0 3 3	D 0 3 3	1,000	T	S01 S02 D80 000	
0 3 4	D 0 3 4	1,000	T	S01 S02 D80 000	
0 3 5	D 0 3 5	1,000	T	S01 S02 D80 000	
0 3 6	D 0 3 6	1,000	T	S01 S02 D80 000	
0 3 7	D 0 3 7	1,000	T	S01 S02 D80 000	
0 3 8	D 0 3 8	1,000	T	S01 S02 D80 000	
0 3 9	D 0 3 9	1,000	T	S01 S02 D80 000	
0 4 0	D 0 4 0	1,000	T	S01 S02 D80 000	
0 4 1	D 0 4 1	1,000	T	S01 S02 D80 000	
0 4 2	D 0 4 2	1,000	T	S01 S02 D80 000	
0 4 3	D 0 4 3	1,000	T	S01 S02 D80 000	
0 4 4	F 0 0 1	1,000	T	S01 S02 D80 000	
0 4 5	F 0 0 2	1,000	T	S01 S02 D80 000	
0 4 6	F 0 0 3	1,000	T	S01 S02 D80 000	
0 4 7	F 0 0 4	1,000	T	S01 S02 D80 000	
0 4 8	F 0 0 5	1,000	T	S01 S02 D80 000	
0 4 9	F 0 0 6	1,000	T	S01 S02 D80 000	
0 5 0	F 0 0 7	1,000	T	S01 S02 D80 000	
0 5 1	F 0 0 8	1,000	T	S01 S02 D80 000	
0 5 2	F 0 0 9	1,000	T	S01 S02 D80 000	
0 5 3	F 0 1 0	1,000	T	S01 S02 D80 000	
0 5 4	F 0 1 1	1,000	T	S01 S02 D80 000	
0 5 5	F 0 1 2	1,000	T	S01 S02 D80 000	
0 5 6	F 0 1 9	1,000	T	S01 S02 D80 000	
0 5 7	F 0 2 0	1,000	T	S01 S02 D80 000	
0 5 8	F 0 2 1	1,000	T	S01 S02 D80 000	
0 5 9	F 0 2 2	1,000	T	S01 S02 D80 000	
0 6 0	F 0 2 3	1,000	T	S01 S02 D80 000	

9. Description of Hazardous Wastes (Continued)

Line No.	A. EPA Hazardous Waste No. (Enter code)	B. Estimated Annual Qty of Waste	C. Unit of Measure (Enter code)	D. PROCESSES	
				(1) PROCESS CODES (Enter Code)	(2) PROCESS DESCRIPTION (if code is not entered in 9.D(1))
0 6 1	F 0 2 4	1,000	T	S01 S02 D80 000	
0 6 2	F 0 2 5	1,000	T	S01 S02 D80 000	
0 6 3	F 0 2 6	1,000	T	S01 S02 D80 000	
0 6 4	F 0 2 7	1,000	T	S01 S02 D80 000	
0 6 5	F 0 2 8	1,000	T	S01 S02 D80 000	
0 6 6	F 0 3 2	1,000	T	S01 S02 D80 000	
0 6 7	F 0 3 4	1,000	T	S01 S02 D80 000	
0 6 8	F 0 3 5	1,000	T	S01 S02 D80 000	
0 6 9	F 0 3 7	1,000	T	S01 S02 D80 000	
0 7 0	F 0 3 8	1,000	T	S01 S02 D80 000	
0 7 1	F 0 3 9	10,000	T	S01 S02 D80 000	
0 7 2	K 0 0 1	1,000	T	S01 S02 D80 000	
0 7 3	K 0 0 2	1,000	T	S01 S02 D80 000	
0 7 4	K 0 0 3	1,000	T	S01 S02 D80 000	
0 7 5	K 0 0 4	1,000	T	S01 S02 D80 000	
0 7 6	K 0 0 5	1,000	T	S01 S02 D80 000	
0 7 7	K 0 0 6	1,000	T	S01 S02 D80 000	
0 7 8	K 0 0 7	1,000	T	S01 S02 D80 000	
0 7 9	K 0 0 8	1,000	T	S01 S02 D80 000	
0 8 0	K 0 0 9	1,000	T	S01 S02 D80 000	
0 8 1	K 0 1 0	1,000	T	S01 S02 D80 000	
0 8 2	K 0 1 1	1,000	T	S01 S02 D80 000	
0 8 3	K 0 1 3	1,000	T	S01 S02 D80 000	
0 8 4	K 0 1 4	1,000	T	S01 S02 D80 000	
0 8 5	K 0 1 5	1,000	T	S01 S02 D80 000	
0 8 6	K 0 1 6	1,000	T	S01 S02 D80 000	
0 8 7	K 0 1 7	1,000	T	S01 S02 D80 000	
0 8 8	K 0 1 8	1,000	T	S01 S02 D80 000	
0 8 9	K 0 1 9	1,000	T	S01 S02 D80 000	
0 9 0	K 0 2 0	1,000	T	S01 S02 D80 000	

9. Description of Hazardous Wastes (Continued)

Line No.	A. EPA Hazardous Waste No. (Enter code)	B. Estimated Annual Qty of Waste	C. Unit of Measure (Enter code)	D. PROCESSES	
				(1) PROCESS CODES (Enter Code)	(2) PROCESS DESCRIPTION (if code is not entered in 9.D(1))
0 9 1	K 0 2 1	1,000	T	S01 S02 D80 000	
0 9 2	K 0 2 2	1,000	T	S01 S02 D80 000	
0 9 3	K 0 2 3	1,000	T	S01 S02 D80 000	
0 9 4	K 0 2 4	1,000	T	S01 S02 D80 000	
0 9 5	K 0 2 5	1,000	T	S01 S02 D80 000	
0 9 6	K 0 2 6	1,000	T	S01 S02 D80 000	
0 9 7	K 0 2 7	1,000	T	S01 S02 D80 000	
0 9 8	K 0 2 8	1,000	T	S01 S02 D80 000	
0 9 9	K 0 2 9	1,000	T	S01 S02 D80 000	
1 0 0	K 0 3 0	1,000	T	S01 S02 D80 000	
1 0 1	K 0 3 1	1,000	T	S01 S02 D80 000	
1 0 2	K 0 3 2	1,000	T	S01 S02 D80 000	
1 0 3	K 0 3 3	1,000	T	S01 S02 D80 000	
1 0 4	K 0 3 4	1,000	T	S01 S02 D80 000	
1 0 5	K 0 3 5	1,000	T	S01 S02 D80 000	
1 0 6	K 0 3 6	1,000	T	S01 S02 D80 000	
1 0 7	K 0 3 7	1,000	T	S01 S02 D80 000	
1 0 8	K 0 3 8	1,000	T	S01 S02 D80 000	
1 0 9	K 0 3 9	1,000	T	S01 S02 D80 000	
1 1 0	K 0 4 0	1,000	T	S01 S02 D80 000	
1 1 1	K 0 4 1	1,000	T	S01 S02 D80 000	
1 1 2	K 0 4 2	1,000	T	S01 S02 D80 000	
1 1 3	K 0 4 3	1,000	T	S01 S02 D80 000	
1 1 4	K 0 4 4	1,000	T	S01 S02 D80 000	
1 1 5	K 0 4 5	1,000	T	S01 S02 D80 000	
1 1 6	K 0 4 6	1,000	T	S01 S02 D80 000	
1 1 7	K 0 4 7	1,000	T	S01 S02 D80 000	
1 1 8	K 0 4 8	1,000	T	S01 S02 D80 000	
1 1 9	K 0 4 9	1,000	T	S01 S02 D80 000	
1 2 0	K 0 5 0	1,000	T	S01 S02 D80 000	

9. Description of Hazardous Wastes (Continued)

Line No.	A. EPA Hazardous Waste No. (Enter code)	B. Estimated Annual Qty of Waste	C. Unit of Measure (Enter code)	D. PROCESSES	
				(1) PROCESS CODES (Enter Code)	(2) PROCESS DESCRIPTION (if code is not entered in 9.D(1))
1 2 1	K 0 5 1	1,000	T	S01 S02 D80 000	
1 2 2	K 0 5 2	2,000	T	S01 S02 D80 000	
1 2 3	K 0 6 0	1,000	T	S01 S02 D80 000	
1 2 4	K 0 6 1	1,000	T	S01 S02 D80 000	
1 2 5	K 0 6 2	2,000	T	S01 S02 D80 000	
1 2 6	K 0 6 9	1,000	T	S01 S02 D80 000	
1 2 7	K 0 7 1	1,000	T	S01 S02 D80 000	
1 2 8	K 0 7 3	1,000	T	S01 S02 D80 000	
1 2 9	K 0 8 3	1,000	T	S01 S02 D80 000	
1 3 0	K 0 8 4	1,000	T	S01 S02 D80 000	
1 3 1	K 0 8 5	1,000	T	S01 S02 D80 000	
1 3 2	K 0 8 6	1,000	T	S01 S02 D80 000	
1 3 3	K 0 8 7	1,000	T	S01 S02 D80 000	
1 3 4	K 0 8 8	10,000	T	S01 S02 D80 000	
1 3 5	K 0 9 3	1,000	T	S01 S02 D80 000	
1 3 6	K 0 9 4	1,000	T	S01 S02 D80 000	
1 3 7	K 0 9 5	1,000	T	S01 S02 D80 000	
1 3 8	K 0 9 6	1,000	T	S01 S02 D80 000	
1 3 9	K 0 9 7	1,000	T	S01 S02 D80 000	
1 4 0	K 0 9 8	1,000	T	S01 S02 D80 000	
1 4 1	K 0 9 9	1,000	T	S01 S02 D80 000	
1 4 2	K 1 0 0	1,000	T	S01 S02 D80 000	
1 4 3	K 1 0 1	1,000	T	S01 S02 D80 000	
1 4 4	K 1 0 2	1,000	T	S01 S02 D80 000	
1 4 5	K 1 0 3	1,000	T	S01 S02 D80 000	
1 4 6	K 1 0 4	1,000	T	S01 S02 D80 000	
1 4 7	K 1 0 5	1,000	T	S01 S02 D80 000	
1 4 8	K 1 0 6	1,000	T	S01 S02 D80 000	
1 4 9	K 1 0 7	1,000	T	S01 S02 D80 000	
1 5 0	K 1 0 8	1,000	T	S01 S02 D80 000	

9. Description of Hazardous Wastes (Continued)

Line No.	A. EPA Hazardous Waste No. (Enter code)	B. Estimated Annual Qty of Waste	C. Unit of Measure (Enter code)	D. PROCESSES	
				(1) PROCESS CODES (Enter Code)	(2) PROCESS DESCRIPTION (if code is not entered in 9.D(1))
1 5 1	K 1 0 9	1,000	T	S01 S02 D80 000	
1 5 2	K 1 1 0	1,000	T	S01 S02 D80 000	
1 5 3	K 1 1 1	1,000	T	S01 S02 D80 000	
1 5 4	K 1 1 2	1,000	T	S01 S02 D80 000	
1 5 5	K 1 1 3	1,000	T	S01 S02 D80 000	
1 5 6	K 1 1 4	1,000	T	S01 S02 D80 000	
1 5 7	K 1 1 5	1,000	T	S01 S02 D80 000	
1 5 8	K 1 1 6	1,000	T	S01 S02 D80 000	
1 5 9	K 1 1 7	1,000	T	S01 S02 D80 000	
1 6 0	K 1 1 8	1,000	T	S01 S02 D80 000	
1 6 1	K 1 2 3	1,000	T	S01 S02 D80 000	
1 6 2	K 1 2 4	1,000	T	S01 S02 D80 000	
1 6 3	K 1 2 5	1,000	T	S01 S02 D80 000	
1 6 4	K 1 2 6	1,000	T	S01 S02 D80 000	
1 6 5	K 1 3 1	1,000	T	S01 S02 D80 000	
1 6 6	K 1 3 2	1,000	T	S01 S02 D80 000	
1 6 7	K 1 3 6	1,000	T	S01 S02 D80 000	
1 6 8	K 1 4 1	1,000	T	S01 S02 D80 000	
1 6 9	K 1 4 2	1,000	T	S01 S02 D80 000	
1 7 0	K 1 4 3	1,000	T	S01 S02 D80 000	
1 7 1	K 1 4 4	1,000	T	S01 S02 D80 000	
1 7 2	K 1 4 5	1,000	T	S01 S02 D80 000	
1 7 3	K 1 4 7	1,000	T	S01 S02 D80 000	
1 7 4	K 1 4 8	1,000	T	S01 S02 D80 000	
1 7 5	K 1 4 9	1,000	T	S01 S02 D80 000	
1 7 6	K 1 5 0	1,000	T	S01 S02 D80 000	
1 7 7	K 1 5 1	1,000	T	S01 S02 D80 000	
1 7 8	K 1 5 6	1,000	T	S01 S02 D80 000	
1 7 9	K 1 5 7	1,000	T	S01 S02 D80 000	
1 8 0	K 1 5 8	1,000	T	S01 S02 D80 000	

9. Description of Hazardous Wastes (Continued)

Line No.	A. EPA Hazardous Waste No. (Enter code)	B. Estimated Annual Qty of Waste	C. Unit of Measure (Enter code)	D. PROCESSES	
				(1) PROCESS CODES (Enter Code)	(2) PROCESS DESCRIPTION (if code is not entered in 9.D(1))
1 8 1	K 1 5 9	1,000	T	S01 S02 D80 000	
1 8 2	K 1 6 1	1,000	T	S01 S02 D80 000	
1 8 3	K 1 6 9	1,000	T	S01 S02 D80 000	
1 8 4	K 1 7 0	1,000	T	S01 S02 D80 000	
1 8 5	K 1 7 1	1,000	T	S01 S02 D80 000	
1 8 6	K 1 7 2	1,000	T	S01 S02 D80 000	
1 8 7	K 1 7 4	1,000	T	S01 S02 D80 000	
1 8 8	K 1 7 5	1,000	T	S01 S02 D80 000	
1 8 9	K 1 7 6	1,000	T	S01 S02 D80 000	
1 9 0	K 1 7 7	1,000	T	S01 S02 D80 000	
1 9 1	K 1 7 8	1,000	T	S01 S02 D80 000	
1 9 2	K 1 8 1	1,000	T	S01 S02 D80 000	
1 9 3	P 0 0 1	1,000	T	S01 S02 D80 000	
1 9 4	P 0 0 2	1,000	T	S01 S02 D80 000	
1 9 5	P 0 0 3	1,000	T	S01 S02 D80 000	
1 9 6	P 0 0 4	1,000	T	S01 S02 D80 000	
1 9 7	P 0 0 5	1,000	T	S01 S02 D80 000	
1 9 8	P 0 0 6	1,000	T	S01 S02 D80 000	
1 9 9	P 0 0 7	1,000	T	S01 S02 D80 000	
2 0 0	P 0 0 8	1,000	T	S01 S02 D80 000	
2 0 1	P 0 0 9	1,000	T	S01 S02 D80 000	
2 0 2	P 0 1 0	1,000	T	S01 S02 D80 000	
2 0 3	P 0 1 1	1,000	T	S01 S02 D80 000	
2 0 4	P 0 1 2	1,000	T	S01 S02 D80 000	
2 0 5	P 0 1 3	1,000	T	S01 S02 D80 000	
2 0 6	P 0 1 4	1,000	T	S01 S02 D80 000	
2 0 7	P 0 1 5	1,000	T	S01 S02 D80 000	
2 0 8	P 0 1 6	1,000	T	S01 S02 D80 000	
2 0 9	P 0 1 7	1,000	T	S01 S02 D80 000	
2 1 0	P 0 1 8	1,000	T	S01 S02 D80 000	

9. Description of Hazardous Wastes (Continued)

Line No.	A. EPA Hazardous Waste No. (Enter code)	B. Estimated Annual Qty of Waste	C. Unit of Measure (Enter code)	D. PROCESSES	
				(1) PROCESS CODES (Enter Code)	(2) PROCESS DESCRIPTION (if code is not entered in 9.D(1))
2 1 1	P 0 2 0	1,000	T	S01 S02 D80 000	
2 1 2	P 0 2 1	1,000	T	S01 S02 D80 000	
2 1 3	P 0 2 2	1,000	T	S01 S02 D80 000	
2 1 4	P 0 2 3	1,000	T	S01 S02 D80 000	
2 1 5	P 0 2 4	1,000	T	S01 S02 D80 000	
2 1 6	P 0 2 6	1,000	T	S01 S02 D80 000	
2 1 7	P 0 2 7	1,000	T	S01 S02 D80 000	
2 1 8	P 0 2 8	1,000	T	S01 S02 D80 000	
2 1 9	P 0 2 9	1,000	T	S01 S02 D80 000	
2 2 0	P 0 3 0	1,000	T	S01 S02 D80 000	
2 2 1	P 0 3 1	1,000	T	S01 S02 D80 000	
2 2 2	P 0 3 3	1,000	T	S01 S02 D80 000	
2 2 3	P 0 3 4	1,000	T	S01 S02 D80 000	
2 2 4	P 0 3 6	1,000	T	S01 S02 D80 000	
2 2 5	P 0 3 7	1,000	T	S01 S02 D80 000	
2 2 6	P 0 3 8	1,000	T	S01 S02 D80 000	
2 2 7	P 0 3 9	1,000	T	S01 S02 D80 000	
2 2 8	P 0 4 0	1,000	T	S01 S02 D80 000	
2 2 9	P 0 4 1	1,000	T	S01 S02 D80 000	
2 3 0	P 0 4 2	1,000	T	S01 S02 D80 000	
2 3 1	P 0 4 3	1,000	T	S01 S02 D80 000	
2 3 2	P 0 4 4	1,000	T	S01 S02 D80 000	
2 3 3	P 0 4 5	1,000	T	S01 S02 D80 000	
2 3 4	P 0 4 6	1,000	T	S01 S02 D80 000	
2 3 5	P 0 4 7	1,000	T	S01 S02 D80 000	
2 3 6	P 0 4 8	1,000	T	S01 S02 D80 000	
2 3 7	P 0 4 9	1,000	T	S01 S02 D80 000	
2 3 8	P 0 5 0	1,000	T	S01 S02 D80 000	
2 3 9	P 0 5 1	1,000	T	S01 S02 D80 000	
2 4 0	P 0 5 4	1,000	T	S01 S02 D80 000	

9. Description of Hazardous Wastes (Continued)

Line No.	A. EPA Hazardous Waste No. (Enter code)	B. Estimated Annual Qty of Waste	C. Unit of Measure (Enter code)	D. PROCESSES	
				(1) PROCESS CODES (Enter Code)	(2) PROCESS DESCRIPTION (if code is not entered in 9.D(1))
2 4 1	P 0 5 6	1,000	T	S01 S02 D80 000	
2 4 2	P 0 5 7	1,000	T	S01 S02 D80 000	
2 4 3	P 0 5 8	1,000	T	S01 S02 D80 000	
2 4 4	P 0 5 9	1,000	T	S01 S02 D80 000	
2 4 5	P 0 6 0	1,000	T	S01 S02 D80 000	
2 4 6	P 0 6 2	1,000	T	S01 S02 D80 000	
2 4 7	P 0 6 3	1,000	T	S01 S02 D80 000	
2 4 8	P 0 6 4	1,000	T	S01 S02 D80 000	
2 4 9	P 0 6 5	1,000	T	S01 S02 D80 000	
2 5 0	P 0 6 6	1,000	T	S01 S02 D80 000	
2 5 1	P 0 6 7	1,000	T	S01 S02 D80 000	
2 5 2	P 0 6 8	1,000	T	S01 S02 D80 000	
2 5 3	P 0 6 9	1,000	T	S01 S02 D80 000	
2 5 4	P 0 7 0	1,000	T	S01 S02 D80 000	
2 5 5	P 0 7 1	1,000	T	S01 S02 D80 000	
2 5 6	P 0 7 2	1,000	T	S01 S02 D80 000	
2 5 7	P 0 7 3	1,000	T	S01 S02 D80 000	
2 5 8	P 0 7 4	1,000	T	S01 S02 D80 000	
2 5 9	P 0 7 5	1,000	T	S01 S02 D80 000	
2 6 0	P 0 7 6	1,000	T	S01 S02 D80 000	
2 6 1	P 0 7 7	1,000	T	S01 S02 D80 000	
2 6 2	P 0 7 8	1,000	T	S01 S02 D80 000	
2 6 3	P 0 8 1	1,000	T	S01 S02 D80 000	
2 6 4	P 0 8 2	1,000	T	S01 S02 D80 000	
2 6 5	P 0 8 4	1,000	T	S01 S02 D80 000	
2 6 6	P 0 8 5	1,000	T	S01 S02 D80 000	
2 6 7	P 0 8 7	1,000	T	S01 S02 D80 000	
2 6 8	P 0 8 8	1,000	T	S01 S02 D80 000	
2 6 9	P 0 8 9	1,000	T	S01 S02 D80 000	
2 7 0	P 0 9 2	1,000	T	S01 S02 D80 000	

9. Description of Hazardous Wastes (Continued)

Line No.	A. EPA Hazardous Waste No. (Enter code)	B. Estimated Annual Qty of Waste	C. Unit of Measure (Enter code)	D. PROCESSES	
				(1) PROCESS CODES (Enter Code)	(2) PROCESS DESCRIPTION (if code is not entered in 9.D(1))
2 7 1	P 0 9 3	1,000	T	S01 S02 D80 000	
2 7 2	P 0 9 4	1,000	T	S01 S02 D80 000	
2 7 3	P 0 9 5	1,000	T	S01 S02 D80 000	
2 7 4	P 0 9 6	1,000	T	S01 S02 D80 000	
2 7 5	P 0 9 7	1,000	T	S01 S02 D80 000	
2 7 6	P 0 9 8	1,000	T	S01 S02 D80 000	
2 7 7	P 0 9 9	1,000	T	S01 S02 D80 000	
2 7 8	P 1 0 1	1,000	T	S01 S02 D80 000	
2 7 9	P 1 0 2	1,000	T	S01 S02 D80 000	
2 8 0	P 1 0 3	1,000	T	S01 S02 D80 000	
2 8 1	P 1 0 4	1,000	T	S01 S02 D80 000	
2 8 2	P 1 0 5	1,000	T	S01 S02 D80 000	
2 8 3	P 1 0 6	1,000	T	S01 S02 D80 000	
2 8 4	P 1 0 8	1,000	T	S01 S02 D80 000	
2 8 5	P 1 0 9	1,000	T	S01 S02 D80 000	
2 8 6	P 1 1 0	1,000	T	S01 S02 D80 000	
2 8 7	P 1 1 1	1,000	T	S01 S02 D80 000	
2 8 8	P 1 1 2	1,000	T	S01 S02 D80 000	
2 8 9	P 1 1 3	1,000	T	S01 S02 D80 000	
2 9 0	P 1 1 4	1,000	T	S01 S02 D80 000	
2 9 1	P 1 1 5	1,000	T	S01 S02 D80 000	
2 9 2	P 1 1 6	1,000	T	S01 S02 D80 000	
2 9 3	P 1 1 8	1,000	T	S01 S02 D80 000	
2 9 4	P 1 1 9	1,000	T	S01 S02 D80 000	
2 9 5	P 1 2 0	1,000	T	S01 S02 D80 000	
2 9 6	P 1 2 1	1,000	T	S01 S02 D80 000	
2 9 7	P 1 2 2	1,000	T	S01 S02 D80 000	
2 9 8	P 1 2 3	1,000	T	S01 S02 D80 000	
2 9 9	P 1 2 7	1,000	T	S01 S02 D80 000	
3 0 0	P 1 2 8	1,000	T	S01 S02 D80 000	

9. Description of Hazardous Wastes (Continued)

Line No.	A. EPA Hazardous Waste No. (Enter code)	B. Estimated Annual Qty of Waste	C. Unit of Measure (Enter code)	D. PROCESSES	
				(1) PROCESS CODES (Enter Code)	(2) PROCESS DESCRIPTION (if code is not entered in 9.D(1))
3 0 1	P 1 8 5	1,000	T	S01 S02 D80 000	
3 0 2	P 1 8 8	1,000	T	S01 S02 D80 000	
3 0 3	P 1 8 9	1,000	T	S01 S02 D80 000	
3 0 4	P 1 9 0	1,000	T	S01 S02 D80 000	
3 0 5	P 1 9 1	1,000	T	S01 S02 D80 000	
3 0 6	P 1 9 2	1,000	T	S01 S02 D80 000	
3 0 7	P 1 9 4	1,000	T	S01 S02 D80 000	
3 0 8	P 1 9 6	1,000	T	S01 S02 D80 000	
3 0 9	P 1 9 7	1,000	T	S01 S02 D80 000	
3 1 0	P 1 9 8	1,000	T	S01 S02 D80 000	
3 1 1	P 1 9 9	1,000	T	S01 S02 D80 000	
3 1 2	P 2 0 1	1,000	T	S01 S02 D80 000	
3 1 3	P 2 0 2	1,000	T	S01 S02 D80 000	
3 1 4	P 2 0 3	1,000	T	S01 S02 D80 000	
3 1 5	P 2 0 4	1,000	T	S01 S02 D80 000	
3 1 6	P 2 0 5	1,000	T	S01 S02 D80 000	
3 1 7	U 0 0 1	1,000	T	S01 S02 D80 000	
3 1 8	U 0 0 2	1,000	T	S01 S02 D80 000	
3 1 9	U 0 0 3	1,000	T	S01 S02 D80 000	
3 2 0	U 0 0 4	1,000	T	S01 S02 D80 000	
3 2 1	U 0 0 5	1,000	T	S01 S02 D80 000	
3 2 2	U 0 0 6	1,000	T	S01 S02 D80 000	
3 2 3	U 0 0 7	1,000	T	S01 S02 D80 000	
3 2 4	U 0 0 8	1,000	T	S01 S02 D80 000	
3 2 5	U 0 0 9	1,000	T	S01 S02 D80 000	
3 2 6	U 0 1 0	1,000	T	S01 S02 D80 000	
3 2 7	U 0 1 1	1,000	T	S01 S02 D80 000	
3 2 8	U 0 1 2	1,000	T	S01 S02 D80 000	
3 2 9	U 0 1 4	1,000	T	S01 S02 D80 000	
3 3 0	U 0 1 5	1,000	T	S01 S02 D80 000	

9. Description of Hazardous Wastes (Continued)

Line No.	A. EPA Hazardous Waste No. (Enter code)	B. Estimated Annual Qty of Waste	C. Unit of Measure (Enter code)	D. PROCESSES	
				(1) PROCESS CODES (Enter Code)	(2) PROCESS DESCRIPTION (if code is not entered in 9.D(1))
3 3 1	U 0 1 6	1,000	T	S01 S02 D80 000	
3 3 2	U 0 1 7	1,000	T	S01 S02 D80 000	
3 3 3	U 0 1 8	1,000	T	S01 S02 D80 000	
3 3 4	U 0 1 9	2,000	T	S01 S02 D80 000	
3 3 5	U 0 2 0	1,000	T	S01 S02 D80 000	
3 3 6	U 0 2 1	1,000	T	S01 S02 D80 000	
3 3 7	U 0 2 2	1,000	T	S01 S02 D80 000	
3 3 8	U 0 2 3	1,000	T	S01 S02 D80 000	
3 3 9	U 0 2 4	1,000	T	S01 S02 D80 000	
3 4 0	U 0 2 5	1,000	T	S01 S02 D80 000	
3 4 1	U 0 2 6	1,000	T	S01 S02 D80 000	
3 4 2	U 0 2 7	1,000	T	S01 S02 D80 000	
3 4 3	U 0 2 8	1,000	T	S01 S02 D80 000	
3 4 4	U 0 2 9	1,000	T	S01 S02 D80 000	
3 4 5	U 0 3 0	1,000	T	S01 S02 D80 000	
3 4 6	U 0 3 1	1,000	T	S01 S02 D80 000	
3 4 7	U 0 3 2	1,000	T	S01 S02 D80 000	
3 4 8	U 0 3 3	1,000	T	S01 S02 D80 000	
3 4 9	U 0 3 4	1,000	T	S01 S02 D80 000	
3 5 0	U 0 3 5	1,000	T	S01 S02 D80 000	
3 5 1	U 0 3 6	1,000	T	S01 S02 D80 000	
3 5 2	U 0 3 7	1,000	T	S01 S02 D80 000	
3 5 3	U 0 3 8	1,000	T	S01 S02 D80 000	
3 5 4	U 0 3 9	1,000	T	S01 S02 D80 000	
3 5 5	U 0 4 1	1,000	T	S01 S02 D80 000	
3 5 6	U 0 4 2	1,000	T	S01 S02 D80 000	
3 5 7	U 0 4 3	1,000	T	S01 S02 D80 000	
3 5 8	U 0 4 4	1,000	T	S01 S02 D80 000	
3 5 9	U 0 4 5	1,000	T	S01 S02 D80 000	
3 6 0	U 0 4 6	1,000	T	S01 S02 D80 000	

9. Description of Hazardous Wastes (Continued)

Line No.	A. EPA Hazardous Waste No. (Enter code)	B. Estimated Annual Qty of Waste	C. Unit of Measure (Enter code)	D. PROCESSES	
				(1) PROCESS CODES (Enter Code)	(2) PROCESS DESCRIPTION (if code is not entered in 9.D(1))
3 6 1	U 0 4 7	1,000	T	S01 S02 D80 000	
3 6 2	U 0 4 8	1,000	T	S01 S02 D80 000	
3 6 3	U 0 4 9	1,000	T	S01 S02 D80 000	
3 6 4	U 0 5 0	1,000	T	S01 S02 D80 000	
3 6 5	U 0 5 1	1,000	T	S01 S02 D80 000	
3 6 6	U 0 5 2	1,000	T	S01 S02 D80 000	
3 6 7	U 0 5 3	1,000	T	S01 S02 D80 000	
3 6 8	U 0 5 5	1,000	T	S01 S02 D80 000	
3 6 9	U 0 5 6	1,000	T	S01 S02 D80 000	
3 7 0	U 0 5 7	1,000	T	S01 S02 D80 000	
3 7 1	U 0 5 8	1,000	T	S01 S02 D80 000	
3 7 2	U 0 5 9	1,000	T	S01 S02 D80 000	
3 7 3	U 0 6 0	1,000	T	S01 S02 D80 000	
3 7 4	U 0 6 1	1,000	T	S01 S02 D80 000	
3 7 5	U 0 6 2	1,000	T	S01 S02 D80 000	
3 7 6	U 0 6 3	1,000	T	S01 S02 D80 000	
3 7 7	U 0 6 4	1,000	T	S01 S02 D80 000	
3 7 8	U 0 6 6	1,000	T	S01 S02 D80 000	
3 7 9	U 0 6 7	1,000	T	S01 S02 D80 000	
3 8 0	U 0 6 8	1,000	T	S01 S02 D80 000	
3 8 1	U 0 6 9	1,000	T	S01 S02 D80 000	
3 8 2	U 0 7 0	1,000	T	S01 S02 D80 000	
3 8 3	U 0 7 1	1,000	T	S01 S02 D80 000	
3 8 4	U 0 7 2	1,000	T	S01 S02 D80 000	
3 8 5	U 0 7 3	1,000	T	S01 S02 D80 000	
3 8 6	U 0 7 4	1,000	T	S01 S02 D80 000	
3 8 7	U 0 7 5	1,000	T	S01 S02 D80 000	
3 8 8	U 0 7 6	1,000	T	S01 S02 D80 000	
3 8 9	U 0 7 7	1,000	T	S01 S02 D80 000	
3 9 0	U 0 7 8	1,000	T	S01 S02 D80 000	

9. Description of Hazardous Wastes (Continued)

Line No.	A. EPA Hazardous Waste No. (Enter code)	B. Estimated Annual Qty of Waste	C. Unit of Measure (Enter code)	D. PROCESSES	
				(1) PROCESS CODES (Enter Code)	(2) PROCESS DESCRIPTION (if code is not entered in 9.D(1))
3 9 1	U 0 7 9	1,000	T	S01 S02 D80 000	
3 9 2	U 0 8 0	1,000	T	S01 S02 D80 000	
3 9 3	U 0 8 1	1,000	T	S01 S02 D80 000	
3 9 4	U 0 8 2	1,000	T	S01 S02 D80 000	
3 9 5	U 0 8 3	1,000	T	S01 S02 D80 000	
3 9 6	U 0 8 4	1,000	T	S01 S02 D80 000	
3 9 7	U 0 8 5	1,000	T	S01 S02 D80 000	
3 9 8	U 0 8 6	1,000	T	S01 S02 D80 000	
3 9 9	U 0 8 7	1,000	T	S01 S02 D80 000	
4 0 0	U 0 8 8	1,000	T	S01 S02 D80 000	
4 0 1	U 0 8 9	1,000	T	S01 S02 D80 000	
4 0 2	U 0 9 0	1,000	T	S01 S02 D80 000	
4 0 3	U 0 9 1	1,000	T	S01 S02 D80 000	
4 0 4	U 0 9 2	1,000	T	S01 S02 D80 000	
4 0 5	U 0 9 3	1,000	T	S01 S02 D80 000	
4 0 6	U 0 9 4	1,000	T	S01 S02 D80 000	
4 0 7	U 0 9 5	1,000	T	S01 S02 D80 000	
4 0 8	U 0 9 6	1,000	T	S01 S02 D80 000	
4 0 9	U 0 9 7	1,000	T	S01 S02 D80 000	
4 1 0	U 0 9 8	1,000	T	S01 S02 D80 000	
4 1 1	U 0 9 9	1,000	T	S01 S02 D80 000	
4 1 2	U 1 0 1	1,000	T	S01 S02 D80 000	
4 1 3	U 1 0 2	1,000	T	S01 S02 D80 000	
4 1 4	U 1 0 3	1,000	T	S01 S02 D80 000	
4 1 5	U 1 0 5	1,000	T	S01 S02 D80 000	
4 1 6	U 1 0 6	1,000	T	S01 S02 D80 000	
4 1 7	U 1 0 7	1,000	T	S01 S02 D80 000	
4 1 8	U 1 0 8	1,000	T	S01 S02 D80 000	
4 1 9	U 1 0 9	1,000	T	S01 S02 D80 000	
4 2 0	U 1 1 0	1,000	T	S01 S02 D80 000	

9. Description of Hazardous Wastes (Continued)

Line No.	A. EPA Hazardous Waste No. (Enter code)						B. Estimated Annual Qty of Waste	C. Unit of Measure (Enter code)	D. PROCESSES				
									(1) PROCESS CODES (Enter Code)				(2) PROCESS DESCRIPTION (if code is not entered in 9.D(1))
4	2	1	U	1	1	1	1,000	T	S01	S02	D80	000	
4	2	2	U	1	1	2	1,000	T	S01	S02	D80	000	
4	2	3	U	1	1	3	1,000	T	S01	S02	D80	000	
4	2	4	U	1	1	4	1,000	T	S01	S02	D80	000	
4	2	5	U	1	1	5	1,000	T	S01	S02	D80	000	
4	2	6	U	1	1	6	1,000	T	S01	S02	D80	000	
4	2	7	U	1	1	7	1,000	T	S01	S02	D80	000	
4	2	8	U	1	1	8	1,000	T	S01	S02	D80	000	
4	2	9	U	1	1	9	1,000	T	S01	S02	D80	000	
4	3	0	U	1	2	0	1,000	T	S01	S02	D80	000	
4	3	1	U	1	2	1	1,000	T	S01	S02	D80	000	
4	3	2	U	1	2	2	1,000	T	S01	S02	D80	000	
4	3	3	U	1	2	3	1,000	T	S01	S02	D80	000	
4	3	4	U	1	2	4	1,000	T	S01	S02	D80	000	
4	3	5	U	1	2	5	1,000	T	S01	S02	D80	000	
4	3	6	U	1	2	6	1,000	T	S01	S02	D80	000	
4	3	7	U	1	2	7	1,000	T	S01	S02	D80	000	
4	3	8	U	1	2	8	1,000	T	S01	S02	D80	000	
4	3	9	U	1	2	9	1,000	T	S01	S02	D80	000	
4	4	0	U	1	3	0	1,000	T	S01	S02	D80	000	
4	4	1	U	1	3	1	1,000	T	S01	S02	D80	000	
4	4	2	U	1	3	2	1,000	T	S01	S02	D80	000	
4	4	3	U	1	3	3	1,000	T	S01	S02	D80	000	
4	4	4	U	1	3	4	1,000	T	S01	S02	D80	000	
4	4	5	U	1	3	5	1,000	T	S01	S02	D80	000	
4	4	6	U	1	3	6	1,000	T	S01	S02	D80	000	
4	4	7	U	1	3	7	1,000	T	S01	S02	D80	000	
4	4	8	U	1	3	8	1,000	T	S01	S02	D80	000	
4	4	9	U	1	4	0	1,000	T	S01	S02	D80	000	
4	5	0	U	1	4	1	1,000	T	S01	S02	D80	000	

9. Description of Hazardous Wastes (Continued)

Line No.	A. EPA Hazardous Waste No. (Enter code)	B. Estimated Annual Qty of Waste	C. Unit of Measure (Enter code)	D. PROCESSES	
				(1) PROCESS CODES (Enter Code)	(2) PROCESS DESCRIPTION (if code is not entered in 9.D(1))
4 5 1	U 1 4 2	1,000	T	S01 S02 D80 000	
4 5 2	U 1 4 3	1,000	T	S01 S02 D80 000	
4 5 3	U 1 4 4	1,000	T	S01 S02 D80 000	
4 5 4	U 1 4 5	1,000	T	S01 S02 D80 000	
4 5 5	U 1 4 6	1,000	T	S01 S02 D80 000	
4 5 6	U 1 4 7	1,000	T	S01 S02 D80 000	
4 5 7	U 1 4 8	1,000	T	S01 S02 D80 000	
4 5 8	U 1 4 9	1,000	T	S01 S02 D80 000	
4 5 9	U 1 5 0	1,000	T	S01 S02 D80 000	
4 6 0	U 1 5 1	1,000	T	S01 S02 D80 000	
4 6 1	U 1 5 2	1,000	T	S01 S02 D80 000	
4 6 2	U 1 5 3	1,000	T	S01 S02 D80 000	
4 6 3	U 1 5 4	1,000	T	S01 S02 D80 000	
4 6 4	U 1 5 5	1,000	T	S01 S02 D80 000	
4 6 5	U 1 5 6	1,000	T	S01 S02 D80 000	
4 6 6	U 1 5 7	1,000	T	S01 S02 D80 000	
4 6 7	U 1 5 8	1,000	T	S01 S02 D80 000	
4 6 8	U 1 5 9	1,000	T	S01 S02 D80 000	
4 6 9	U 1 6 0	1,000	T	S01 S02 D80 000	
4 7 0	U 1 6 1	1,000	T	S01 S02 D80 000	
4 7 1	U 1 6 2	1,000	T	S01 S02 D80 000	
4 7 2	U 1 6 3	1,000	T	S01 S02 D80 000	
4 7 3	U 1 6 4	1,000	T	S01 S02 D80 000	
4 7 4	U 1 6 5	1,000	T	S01 S02 D80 000	
4 7 5	U 1 6 6	1,000	T	S01 S02 D80 000	
4 7 6	U 1 6 7	1,000	T	S01 S02 D80 000	
4 7 7	U 1 6 8	1,000	T	S01 S02 D80 000	
4 7 8	U 1 6 9	1,000	T	S01 S02 D80 000	
4 7 9	U 1 7 0	1,000	T	S01 S02 D80 000	
4 8 0	U 1 7 1	1,000	T	S01 S02 D80 000	

9. Description of Hazardous Wastes (Continued)

Line No.	A. EPA Hazardous Waste No. (Enter code)	B. Estimated Annual Qty of Waste	C. Unit of Measure (Enter code)	D. PROCESSES	
				(1) PROCESS CODES (Enter Code)	(2) PROCESS DESCRIPTION (if code is not entered in 9.D(1))
4	8 1 U 1 7 2	1,000	T	S01 S02 D80 000	
4	8 2 U 1 7 3	1,000	T	S01 S02 D80 000	
4	8 3 U 1 7 4	1,000	T	S01 S02 D80 000	
4	8 4 U 1 7 6	1,000	T	S01 S02 D80 000	
4	8 5 U 1 7 7	1,000	T	S01 S02 D80 000	
4	8 6 U 1 7 8	1,000	T	S01 S02 D80 000	
4	8 7 U 1 7 9	1,000	T	S01 S02 D80 000	
4	8 8 U 1 8 0	1,000	T	S01 S02 D80 000	
4	8 9 U 1 8 1	1,000	T	S01 S02 D80 000	
4	9 0 U 1 8 2	1,000	T	S01 S02 D80 000	
4	9 1 U 1 8 3	1,000	T	S01 S02 D80 000	
4	9 2 U 1 8 4	1,000	T	S01 S02 D80 000	
4	9 3 U 1 8 5	1,000	T	S01 S02 D80 000	
4	9 4 U 1 8 6	1,000	T	S01 S02 D80 000	
4	9 5 U 1 8 7	1,000	T	S01 S02 D80 000	
4	9 6 U 1 8 8	1,000	T	S01 S02 D80 000	
4	9 7 U 1 8 9	1,000	T	S01 S02 D80 000	
4	9 8 U 1 9 0	1,000	T	S01 S02 D80 000	
4	9 9 U 1 9 1	1,000	T	S01 S02 D80 000	
4	0 0 U 1 9 2	1,000	T	S01 S02 D80 000	
4	0 1 U 1 9 3	1,000	T	S01 S02 D80 000	
4	0 2 U 1 9 4	1,000	T	S01 S02 D80 000	
4	0 3 U 1 9 6	1,000	T	S01 S02 D80 000	
4	0 4 U 1 9 7	1,000	T	S01 S02 D80 000	
4	0 5 U 2 0 0	1,000	T	S01 S02 D80 000	
4	0 6 U 2 0 1	1,000	T	S01 S02 D80 000	
4	0 7 U 2 0 3	1,000	T	S01 S02 D80 000	
4	0 8 U 2 0 4	1,000	T	S01 S02 D80 000	
4	0 9 U 2 0 5	1,000	T	S01 S02 D80 000	
5	1 0 U 2 0 6	1,000	T	S01 S02 D80 000	

9. Description of Hazardous Wastes (Continued)

Line No.	A. EPA Hazardous Waste No. (Enter code)	B. Estimated Annual Qty of Waste	C. Unit of Measure (Enter code)	D. PROCESSES	
				(1) PROCESS CODES (Enter Code)	(2) PROCESS DESCRIPTION (if code is not entered in 9.D(1))
5 1 1	U 2 0 7	1,000	T	S01 S02 D80 000	
5 1 2	U 2 0 8	1,000	T	S01 S02 D80 000	
5 1 3	U 2 0 9	1,000	T	S01 S02 D80 000	
5 1 4	U 2 1 0	1,000	T	S01 S02 D80 000	
5 1 5	U 2 1 1	1,000	T	S01 S02 D80 000	
5 1 6	U 2 1 3	1,000	T	S01 S02 D80 000	
5 1 7	U 2 1 4	1,000	T	S01 S02 D80 000	
5 1 8	U 2 1 5	1,000	T	S01 S02 D80 000	
5 1 9	U 2 1 6	1,000	T	S01 S02 D80 000	
5 2 0	U 2 1 7	1,000	T	S01 S02 D80 000	
5 2 1	U 2 1 8	1,000	T	S01 S02 D80 000	
5 2 2	U 2 1 9	1,000	T	S01 S02 D80 000	
5 2 3	U 2 2 0	1,000	T	S01 S02 D80 000	
5 2 4	U 2 2 1	1,000	T	S01 S02 D80 000	
5 2 5	U 2 2 2	1,000	T	S01 S02 D80 000	
5 2 6	U 2 2 3	1,000	T	S01 S02 D80 000	
5 2 7	U 2 2 5	1,000	T	S01 S02 D80 000	
5 2 8	U 2 2 6	1,000	T	S01 S02 D80 000	
5 2 9	U 2 2 7	1,000	T	S01 S02 D80 000	
5 3 0	U 2 2 8	1,000	T	S01 S02 D80 000	
5 3 1	U 2 3 4	1,000	T	S01 S02 D80 000	
5 3 2	U 2 3 5	1,000	T	S01 S02 D80 000	
5 3 3	U 2 3 6	1,000	T	S01 S02 D80 000	
5 3 4	U 2 3 7	1,000	T	S01 S02 D80 000	
5 3 5	U 2 3 8	1,000	T	S01 S02 D80 000	
5 3 6	U 2 3 9	1,000	T	S01 S02 D80 000	
5 3 7	U 2 4 0	1,000	T	S01 S02 D80 000	
5 3 8	U 2 4 3	1,000	T	S01 S02 D80 000	
5 3 9	U 2 4 4	1,000	T	S01 S02 D80 000	
5 4 0	U 2 4 6	1,000	T	S01 S02 D80 000	

9. Description of Hazardous Wastes (Continued)

Line No.	A. EPA Hazardous Waste No. (Enter code)	B. Estimated Annual Qty of Waste	C. Unit of Measure (Enter code)	D. PROCESSES	
				(1) PROCESS CODES (Enter Code)	(2) PROCESS DESCRIPTION (if code is not entered in 9.D(1))
5 4 1	U 2 4 7	1,000	T	S01 S02 D80 000	
5 4 2	U 2 4 8	1,000	T	S01 S02 D80 000	
5 4 3	U 2 4 9	1,000	T	S01 S02 D80 000	
5 4 4	U 2 7 1	1,000	T	S01 S02 D80 000	
5 4 5	U 2 7 8	1,000	T	S01 S02 D80 000	
5 4 6	U 2 7 9	1,000	T	S01 S02 D80 000	
5 4 7	U 2 8 0	1,000	T	S01 S02 D80 000	
5 4 8	U 3 2 8	1,000	T	S01 S02 D80 000	
5 4 9	U 3 5 3	1,000	T	S01 S02 D80 000	
5 5 0	U 3 5 9	1,000	T	S01 S02 D80 000	
5 5 1	U 3 6 4	1,000	T	S01 S02 D80 000	
5 5 2	U 3 6 7	1,000	T	S01 S02 D80 000	
5 5 3	U 3 7 2	1,000	T	S01 S02 D80 000	
5 5 4	U 3 7 3	1,000	T	S01 S02 D80 000	
5 5 5	U 3 8 7	1,000	T	S01 S02 D80 000	
5 5 6	U 3 8 9	1,000	T	S01 S02 D80 000	
5 5 7	U 3 9 4	1,000	T	S01 S02 D80 000	
5 5 8	U 3 9 5	1,000	T	S01 S02 D80 000	
5 5 9	U 4 0 4	1,000	T	S01 S02 D80 000	
5 6 0	U 4 0 9	1,000	T	S01 S02 D80 000	
5 6 1	U 4 1 0	1,000	T	S01 S02 D80 000	
5 6 2	U 4 1 1	1,000	T	S01 S02 D80 000	